



Town Of Eagle

Retail & Multi Family Residential

DEVELOPER 106 BROADWAY, LLC.
EAGLE, CO 81631

DEVELOPER REPRESENTATIVE JOANNA HOPKINS
HOPKINS DEVELOPMENT STRATEGIES
PO BOX 4388
VAIL, CO 81658

ARCHITECT MAGGIE T. FITZGERALD, AIA
P.O. BOX 1328
EAGLE, COLORADO 81631
(303) 870-9397
maggieTfitz@gmail.com

CIVIL ALPINE ENGINEERING
P.O. BOX EDWARDS,
COLORADO 81632
(970) 926-

FLOOR AREAS SUMMARY:

LEVEL 1 - RETAIL	6,000 GSQ. FT.
LEVEL 2 - RESIDENTIAL/APARTMENTS (10)	11,178 GSQ. FT.
LEVEL 3 - RESIDENTIAL/APARTMENTS (10)	10,812 GSQ. FT.
TOTAL FINISHED S.F.	27,990 GSQ. FT.

PROJECT SUMMARY:

NEW BUILDING :
3 STORIES, SLAB ON GRADE
FIRST FLOOR RETAIL & (20)RESIDENTIAL APARTMENTS ABOVE
16 (2) BEDROOM UNITS
4 (1) BEDROOM UNITS

OCCUPANCIES: GROUP M MERCANTILE /LEASABLE RETAIL SPACE
GROUP R-2 APARTMENT HOUSE
(M = 30sf/occ -gsf/30 = - occs)
(R = 200sf/occ -gsf/200 = - occs)
- TOTAL OCCUPANTS

CONSTRUCTION TYPE : 5A, FULLY SPRINKLERED


NUMBER OF STORIES : 3
BUILDING HEIGHT : 35'- 0" MAX., 42' AT CORNER ELEMENT

ZONING : COMMERCIAL HISTORIC DISTRICT - MIXED USE

LOT AREA : LOTS = 0.186 ACRES
SETBACKS: 0'

PARKING REQUIRED: CASE BY CASE ASSESSMENT
PARKING PROVIDED: 22 SPACES ON SITE TO INCLUDE (1) ADA COMPLIANT)
+ STREET PARKING ON BROADWAY

Maggie T. Fitzgerald, AIA
— architect —
P.O. Box 1328 Eagle, Colorado 81631
970.445.0486

 

DOG TOWN
106 BROADWAY AVENUE
EAGLE, COLORADO 81631
TOWN OF EAGLE


Issue:	Date:
PROGRESS SET	SEPT 19, 2018
PROGRESS SET	OCT 25, 2018
PROGRESS SET	JUNE 10, 2019
PROGRESS SET	AUG 23, 2019

A0.0
COVER SHEET

GRADING PLAN

DESIGN	NO.	DATE	REVISIONS	BY
DRAWN				
CHECKED				
JOB NO.				
DATE				


SHEET
C1.0

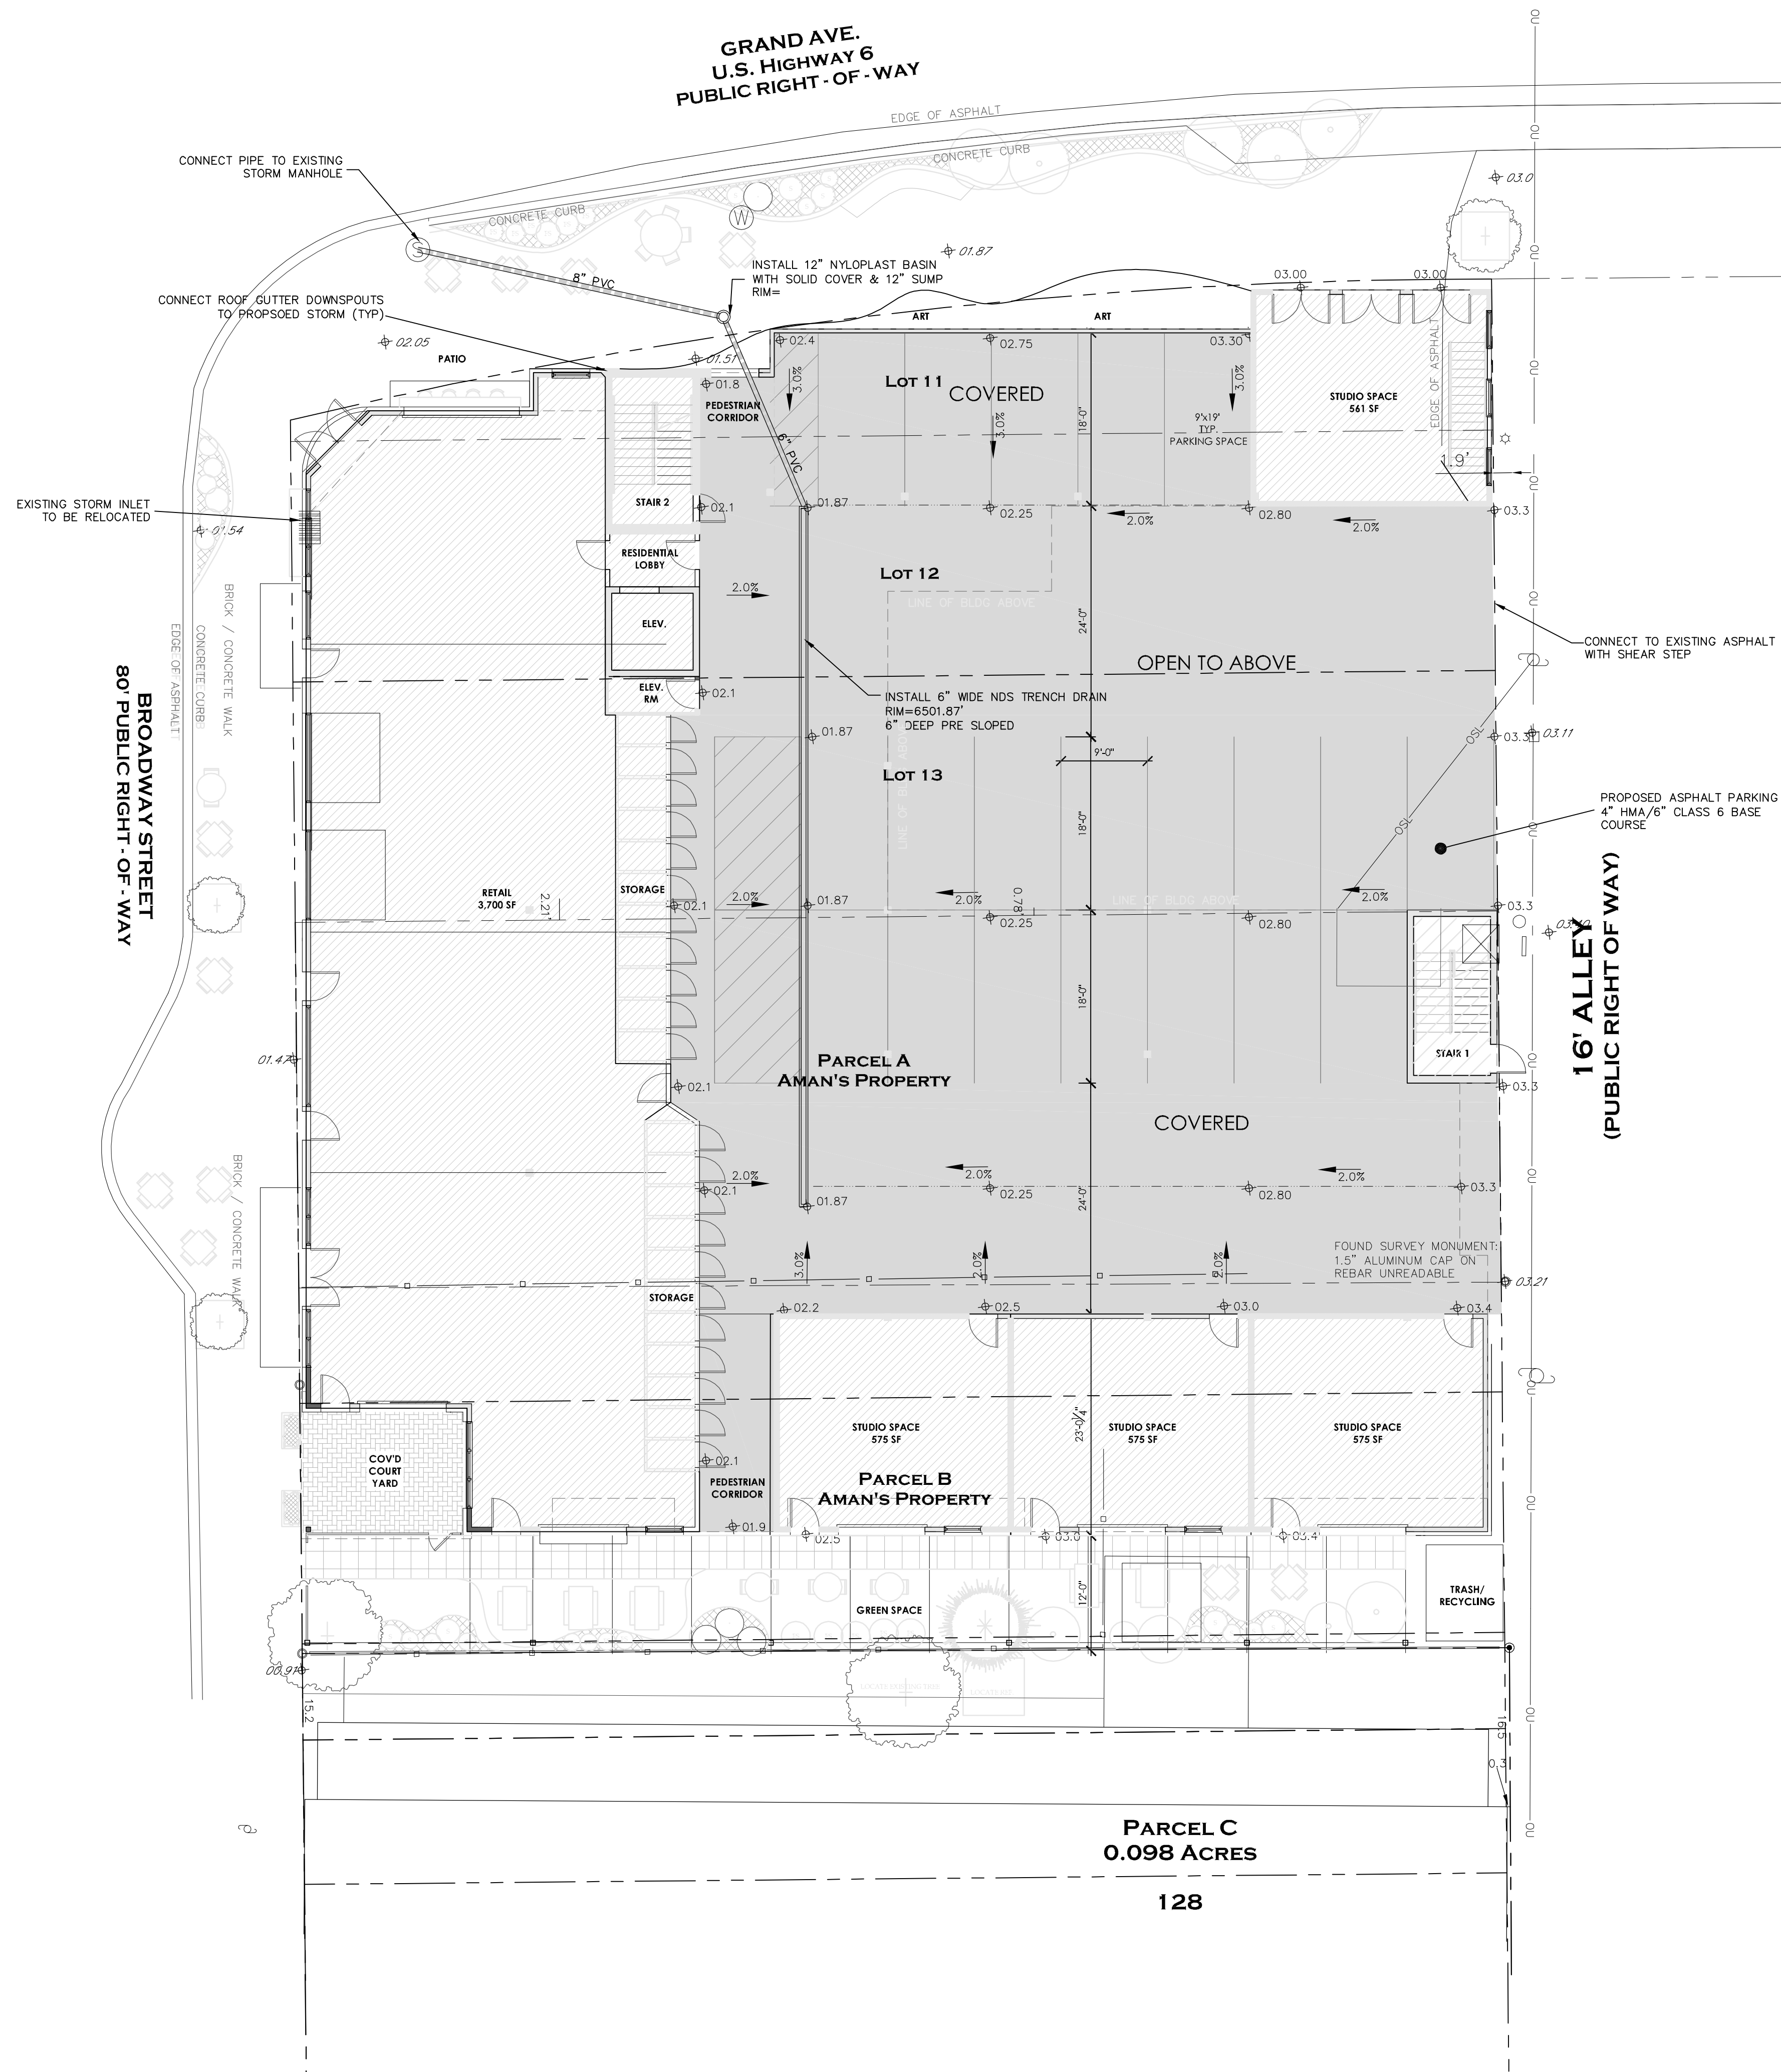

TOPOGRAPHIC INFORMATION
WAS PROVIDED BY
ARCHIBEQUE SURVEYING

CONTRACTOR SHALL DEVELOP A MEANS AND METHODS TO CONTROL SEDIMENT DURING CONSTRUCTION TO ASSURE THAT NO SEDIMENT IS DISCHARGED OFF-SITE.

GRADE TO DRAIN AWAY FR
BUILDING IN ALL AREAS

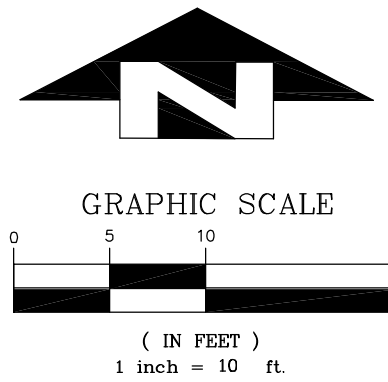

LEGEND

- PROPERTY LINE
- EXISTING CONTOUR
- EASEMENT
- PROPOSED CONTOUR
- PROPOSED GRADING, SLOPE/SPOT
- EXISTING SLOPE/SPOT
- PROPOSED STORM SEWER
- PROPOSED BOULDER RETAINING
- PROPOSED CONCRETE/ASPHALT
- PROPOSED CURB & GUTTER
- PROPOSED STRAW WATTLE
- SILT

PRELIMINARY
August 09, 2019
NOT FOR CONSTRUCTION

Plant Schedule


Symbol	Common Name	Scientific Name	Flower	Growth Height/Spread	Exposure	Count	Size
	Native Yellow Potentilla	Potentilla fruticosa	Yellow	2'/2'	Sun	3	5 Gal.
	Silver Sagebrush	Artemisia cana	Insignificant	3'-6'/3'	Sun	3	5 Gal.
	Ural False Spirea	Sorbaria sorbifolia	White	5'/7'	Sun/Filtered Shade	7	5 Gal.

	Mixed Perennials	1 Gal., 18" o.c.
	Gravel Cobble	Sq. Ft.
	Gravel Cobble/or Bark Mulch at beds, drip edge, Owner preference, verify	Sq. Ft.
	Native Grass Mix to Match Existing Grasses, Irrigated & Maintained	All Disturbed Areas


Exterior Lighting

	HINKLEY 1660SK-LED	Luna 2 light 16" Satin Black Outdoor Wall Mount	8
--	--------------------	---	---

Grasses and
Shrubs
Groundcovers

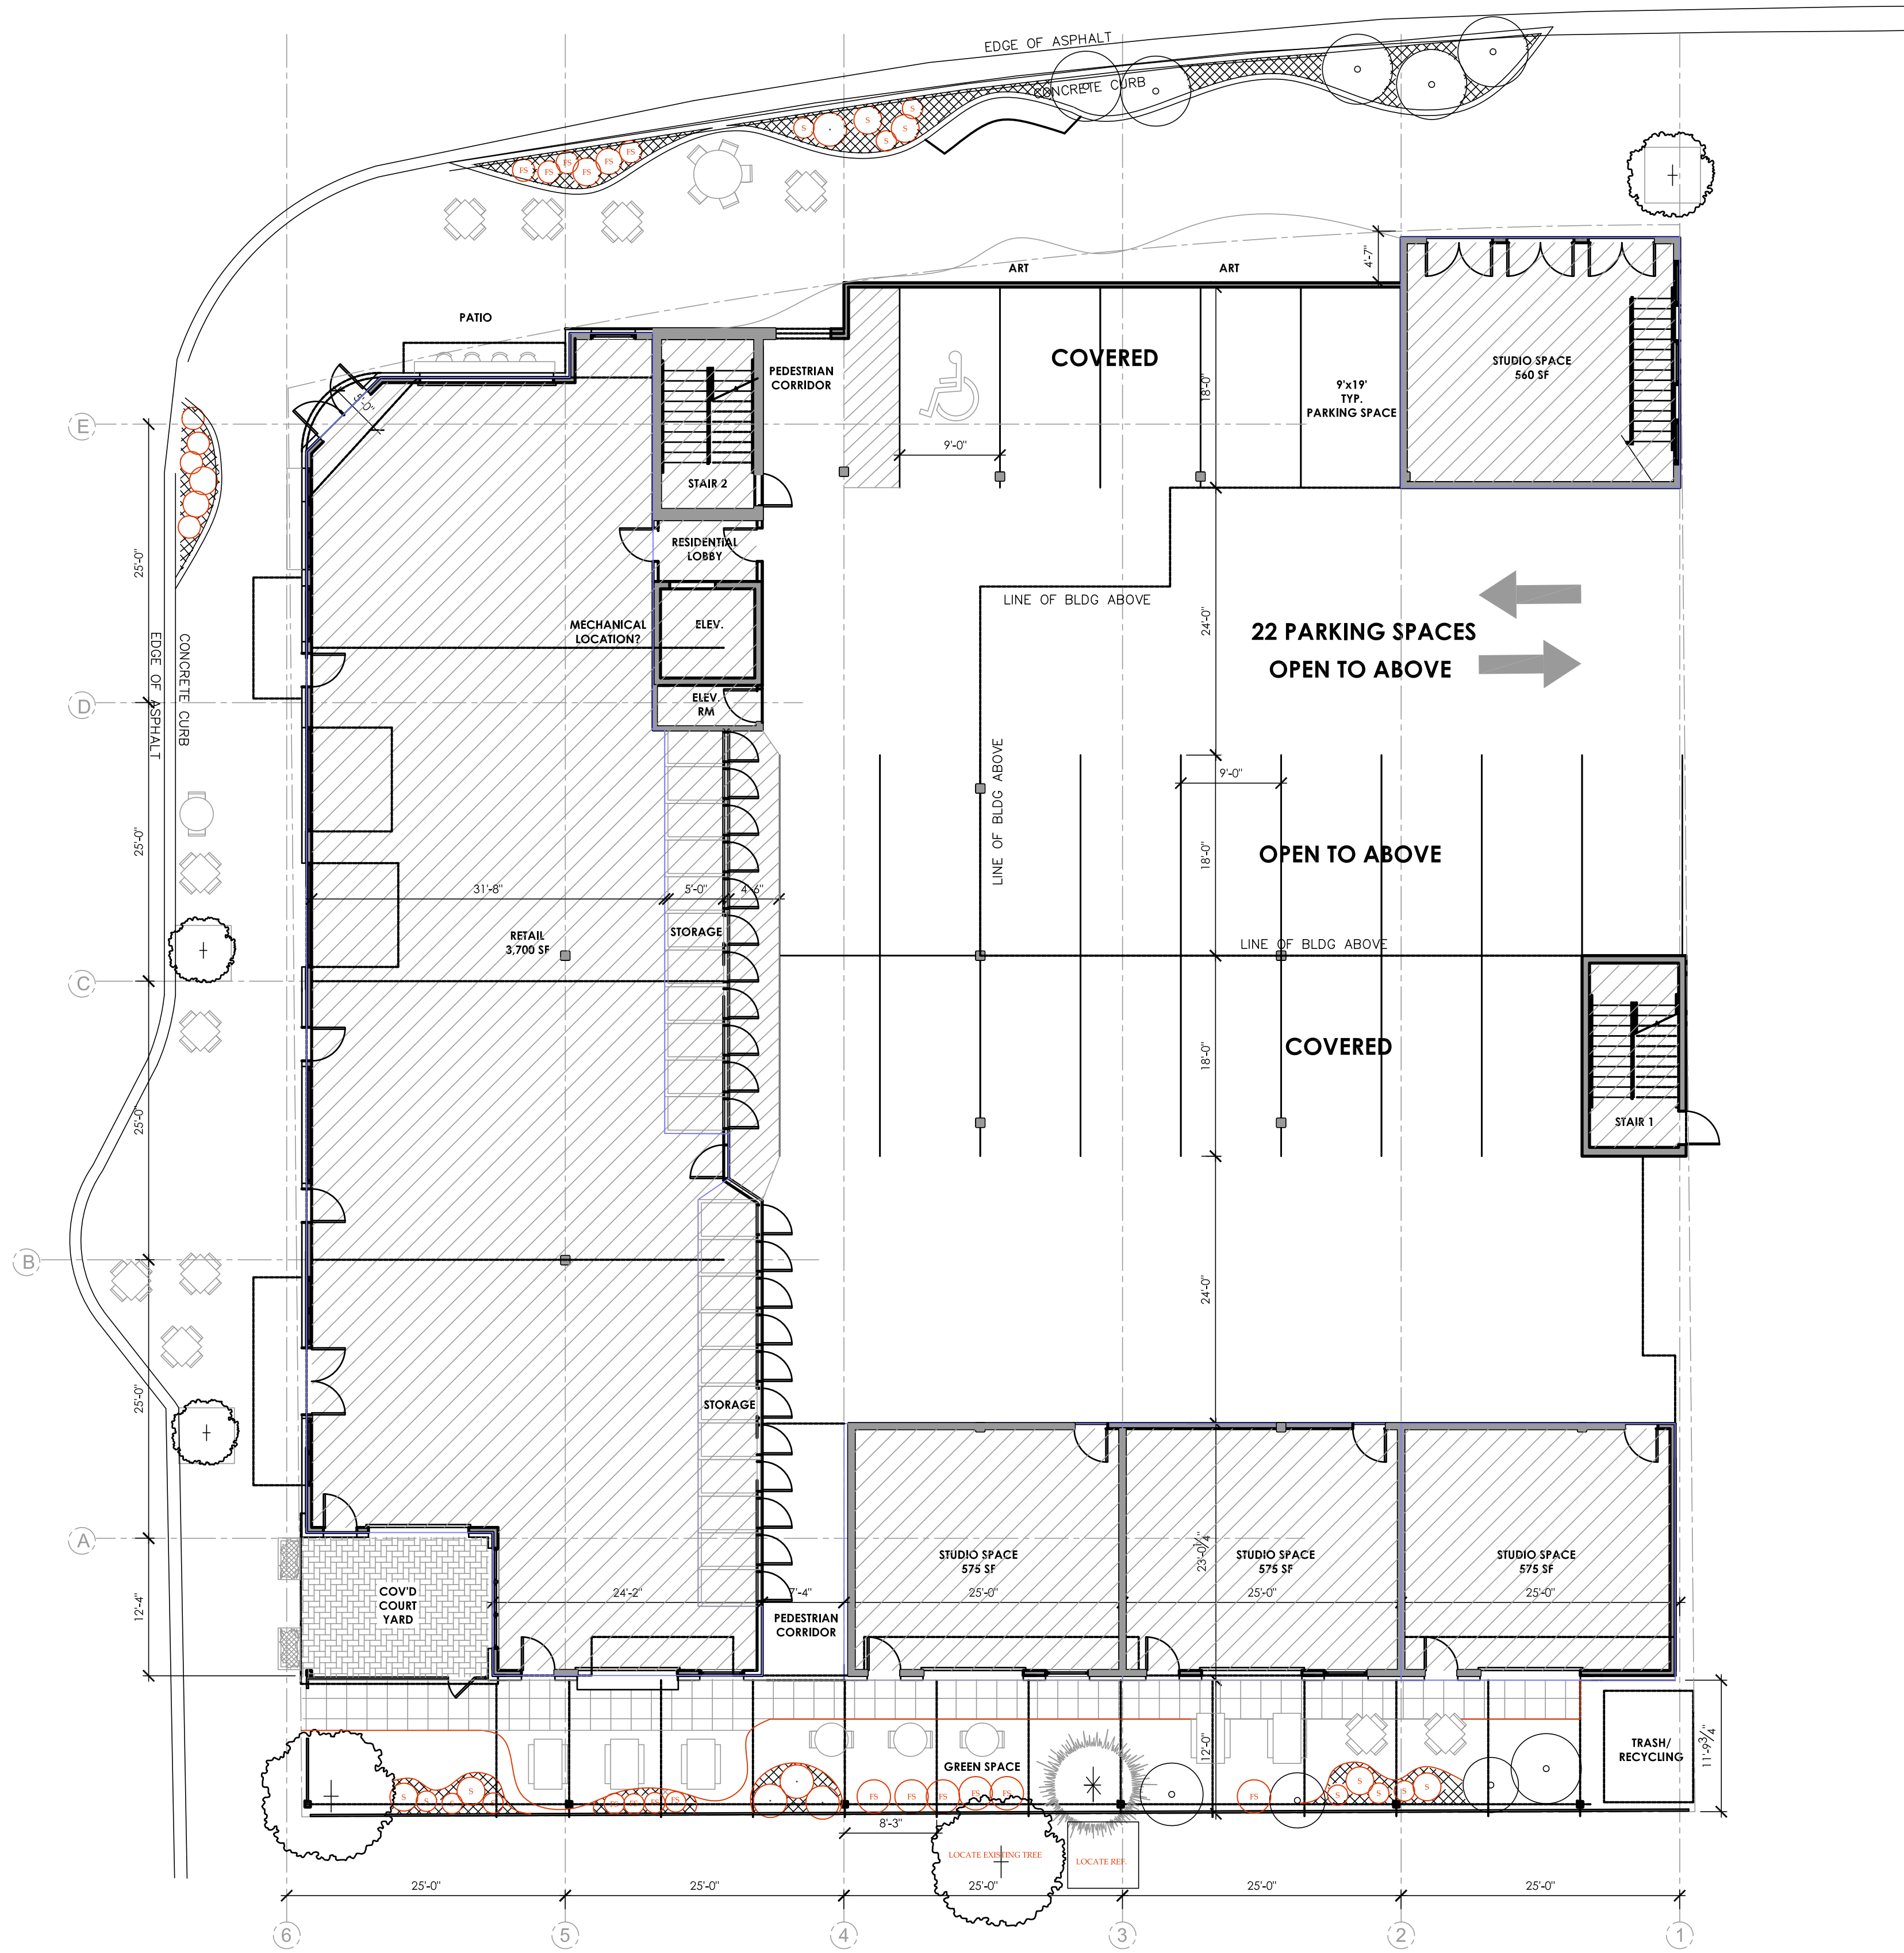

1 SITE PLAN
A1.1
SCALE: 1" = 10'-0"

 


Maggie T. Fitzgerald, AIA

— a r c h i t e c t —

P.O. Box 1328 Eagle, Colorado 81631

970.445.0486

 

DOG TOWN

106 BROADWAY AVENUE

EAGLE, COLORADO 81631


TOWN OF EAGLE

issue:	date:
PROGRESS SET	SEPT 19, 2018
PROGRESS SET	OCT 25, 2018
PROGRESS SET	JUNE 10, 2019
PROGRESS SET	AUG 23, 2019

A1.1

SITE PLAN


LANDSCAPE / LIGHTING

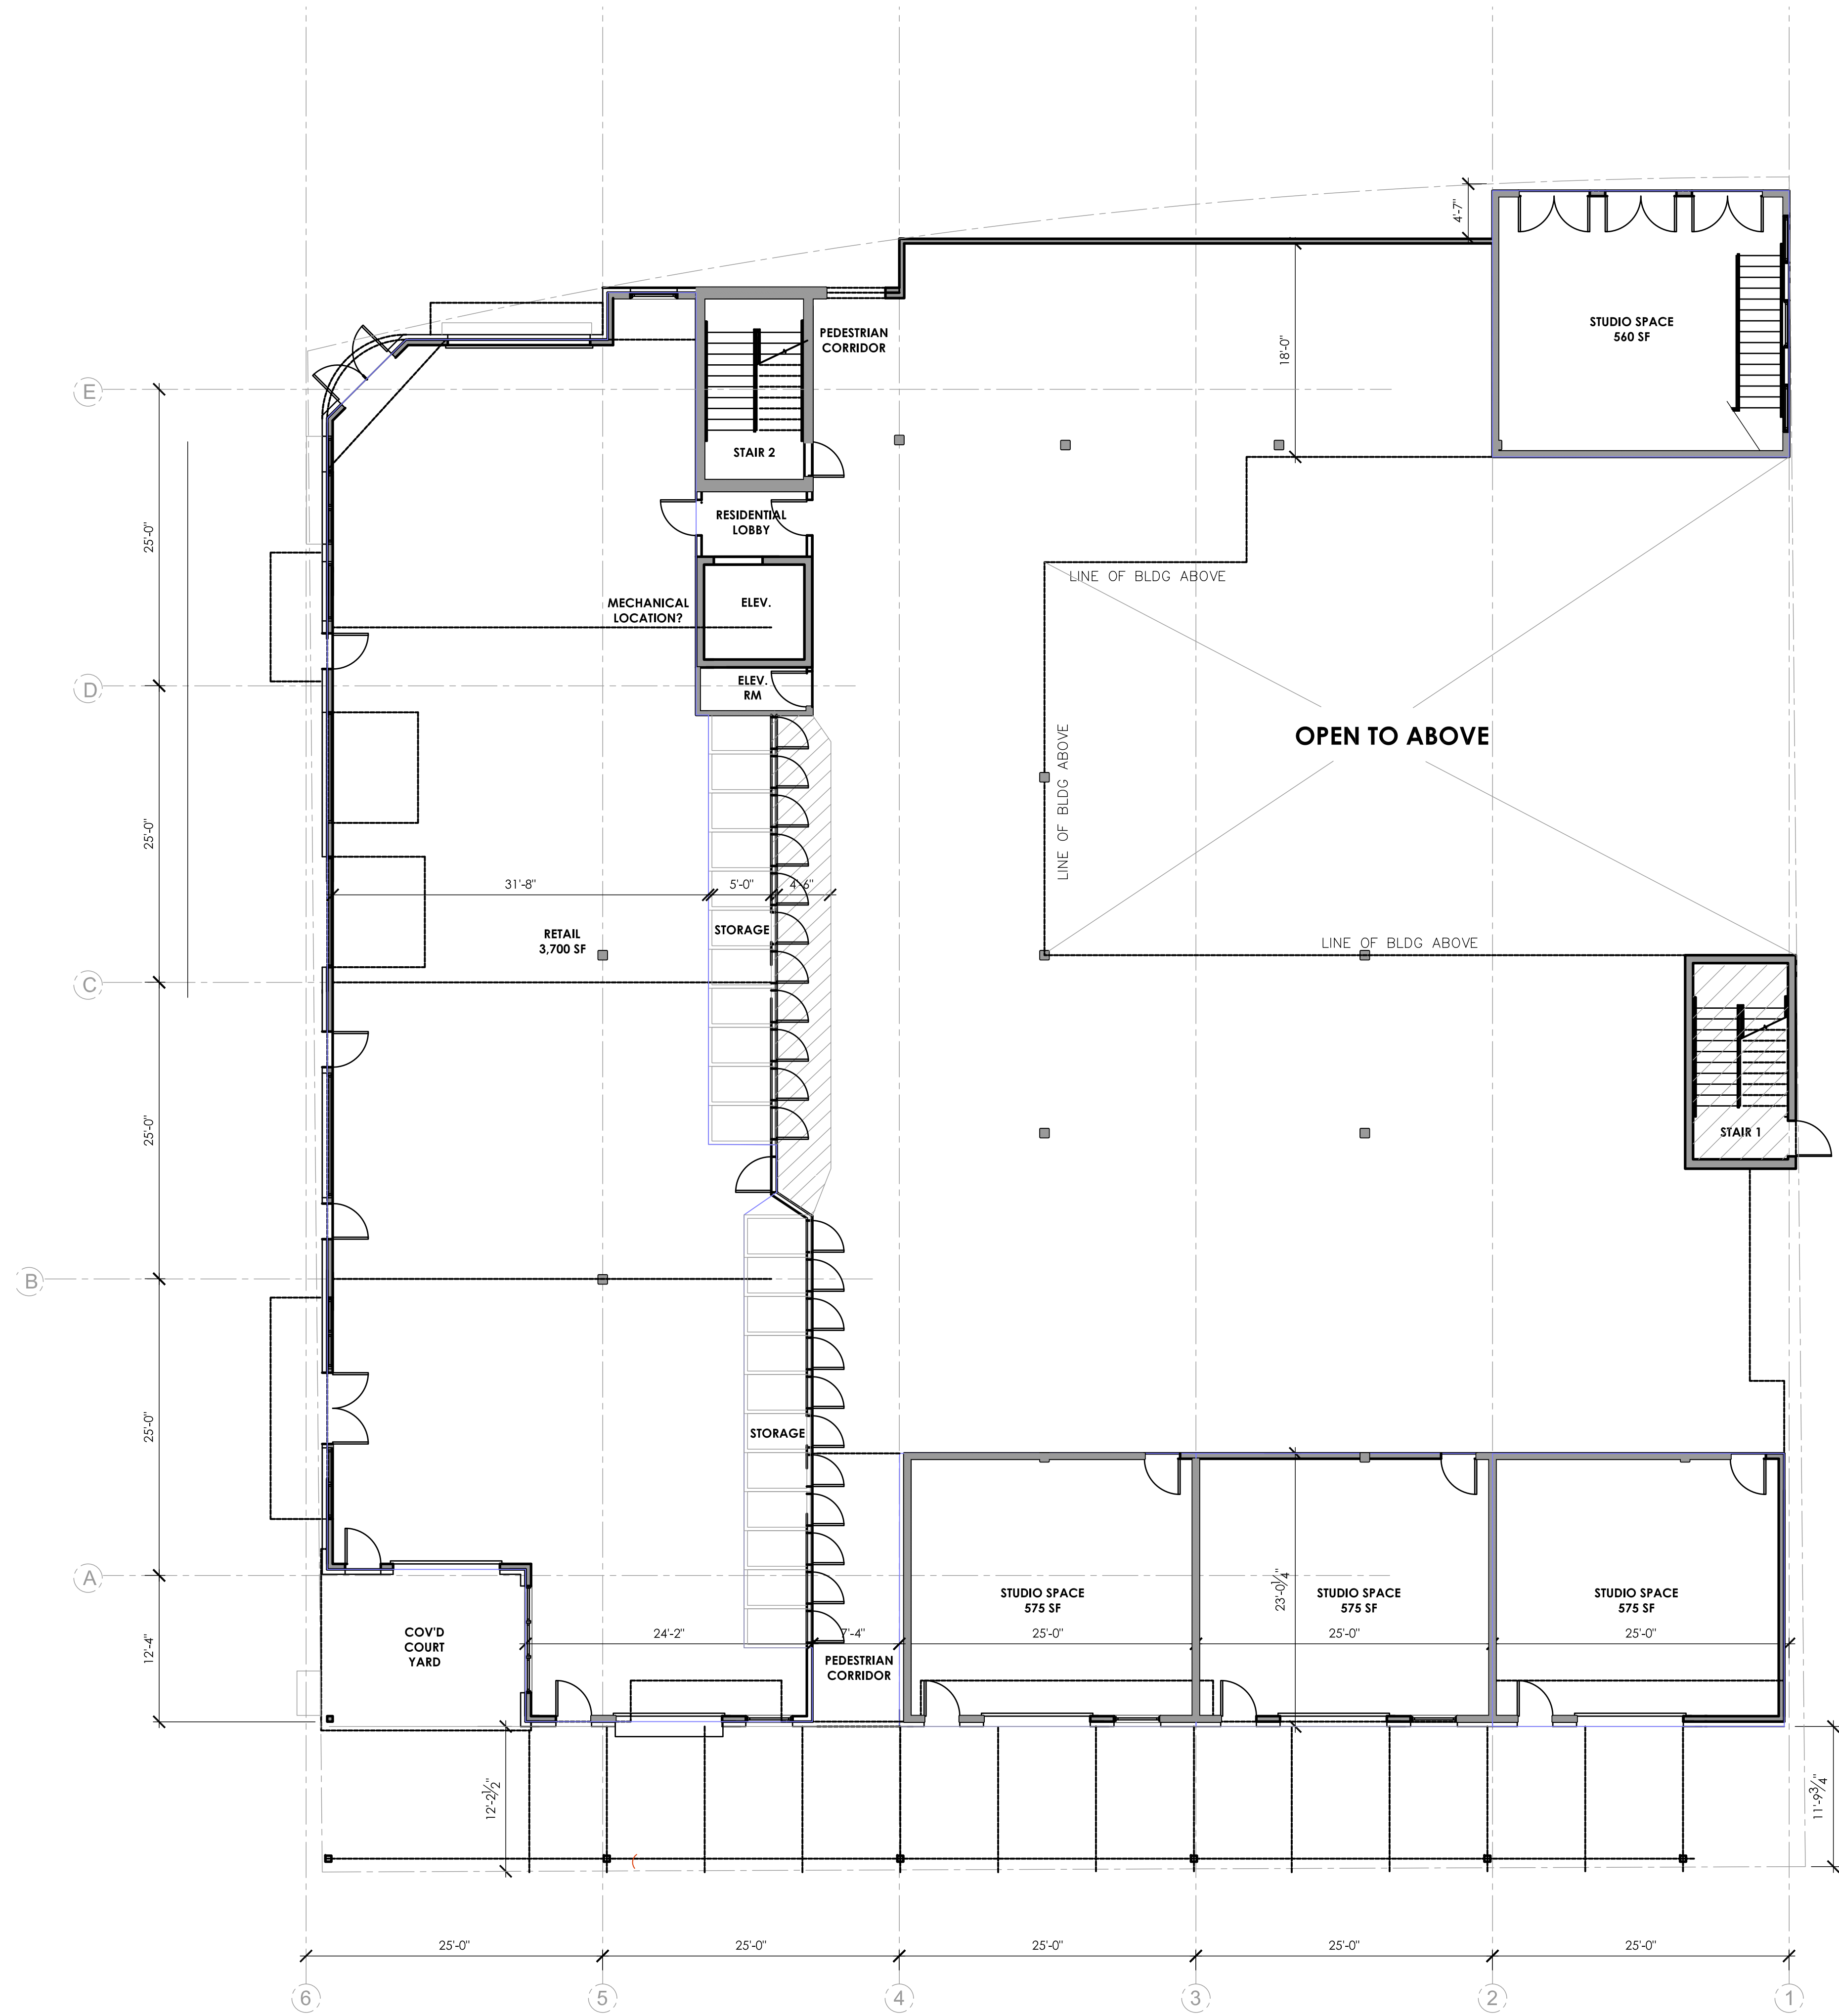


1
A2.2

GROUND LEVEL FLOOR PLAN

SCALE: 1/8" = 1'-0"

 


Maggie T. Fitzgerald, AIA
— a r c h i t e c t —
P.O. Box 1328 Eagle, Colorado 81631
970.445.0486

 

DOG TOWN
106 BROADWAY AVENUE
EAGLE, COLORADO 81631
TOWN OF EAGLE

issue:	date:
PROGRESS SET	SEPT 19, 2018
PROGRESS SET	OCT 25, 2018
PROGRESS SET	JUNE 10, 2019
PROGRESS SET	AUG 23, 2019

A2.1
MAIN LEVEL
FLOOR PLAN

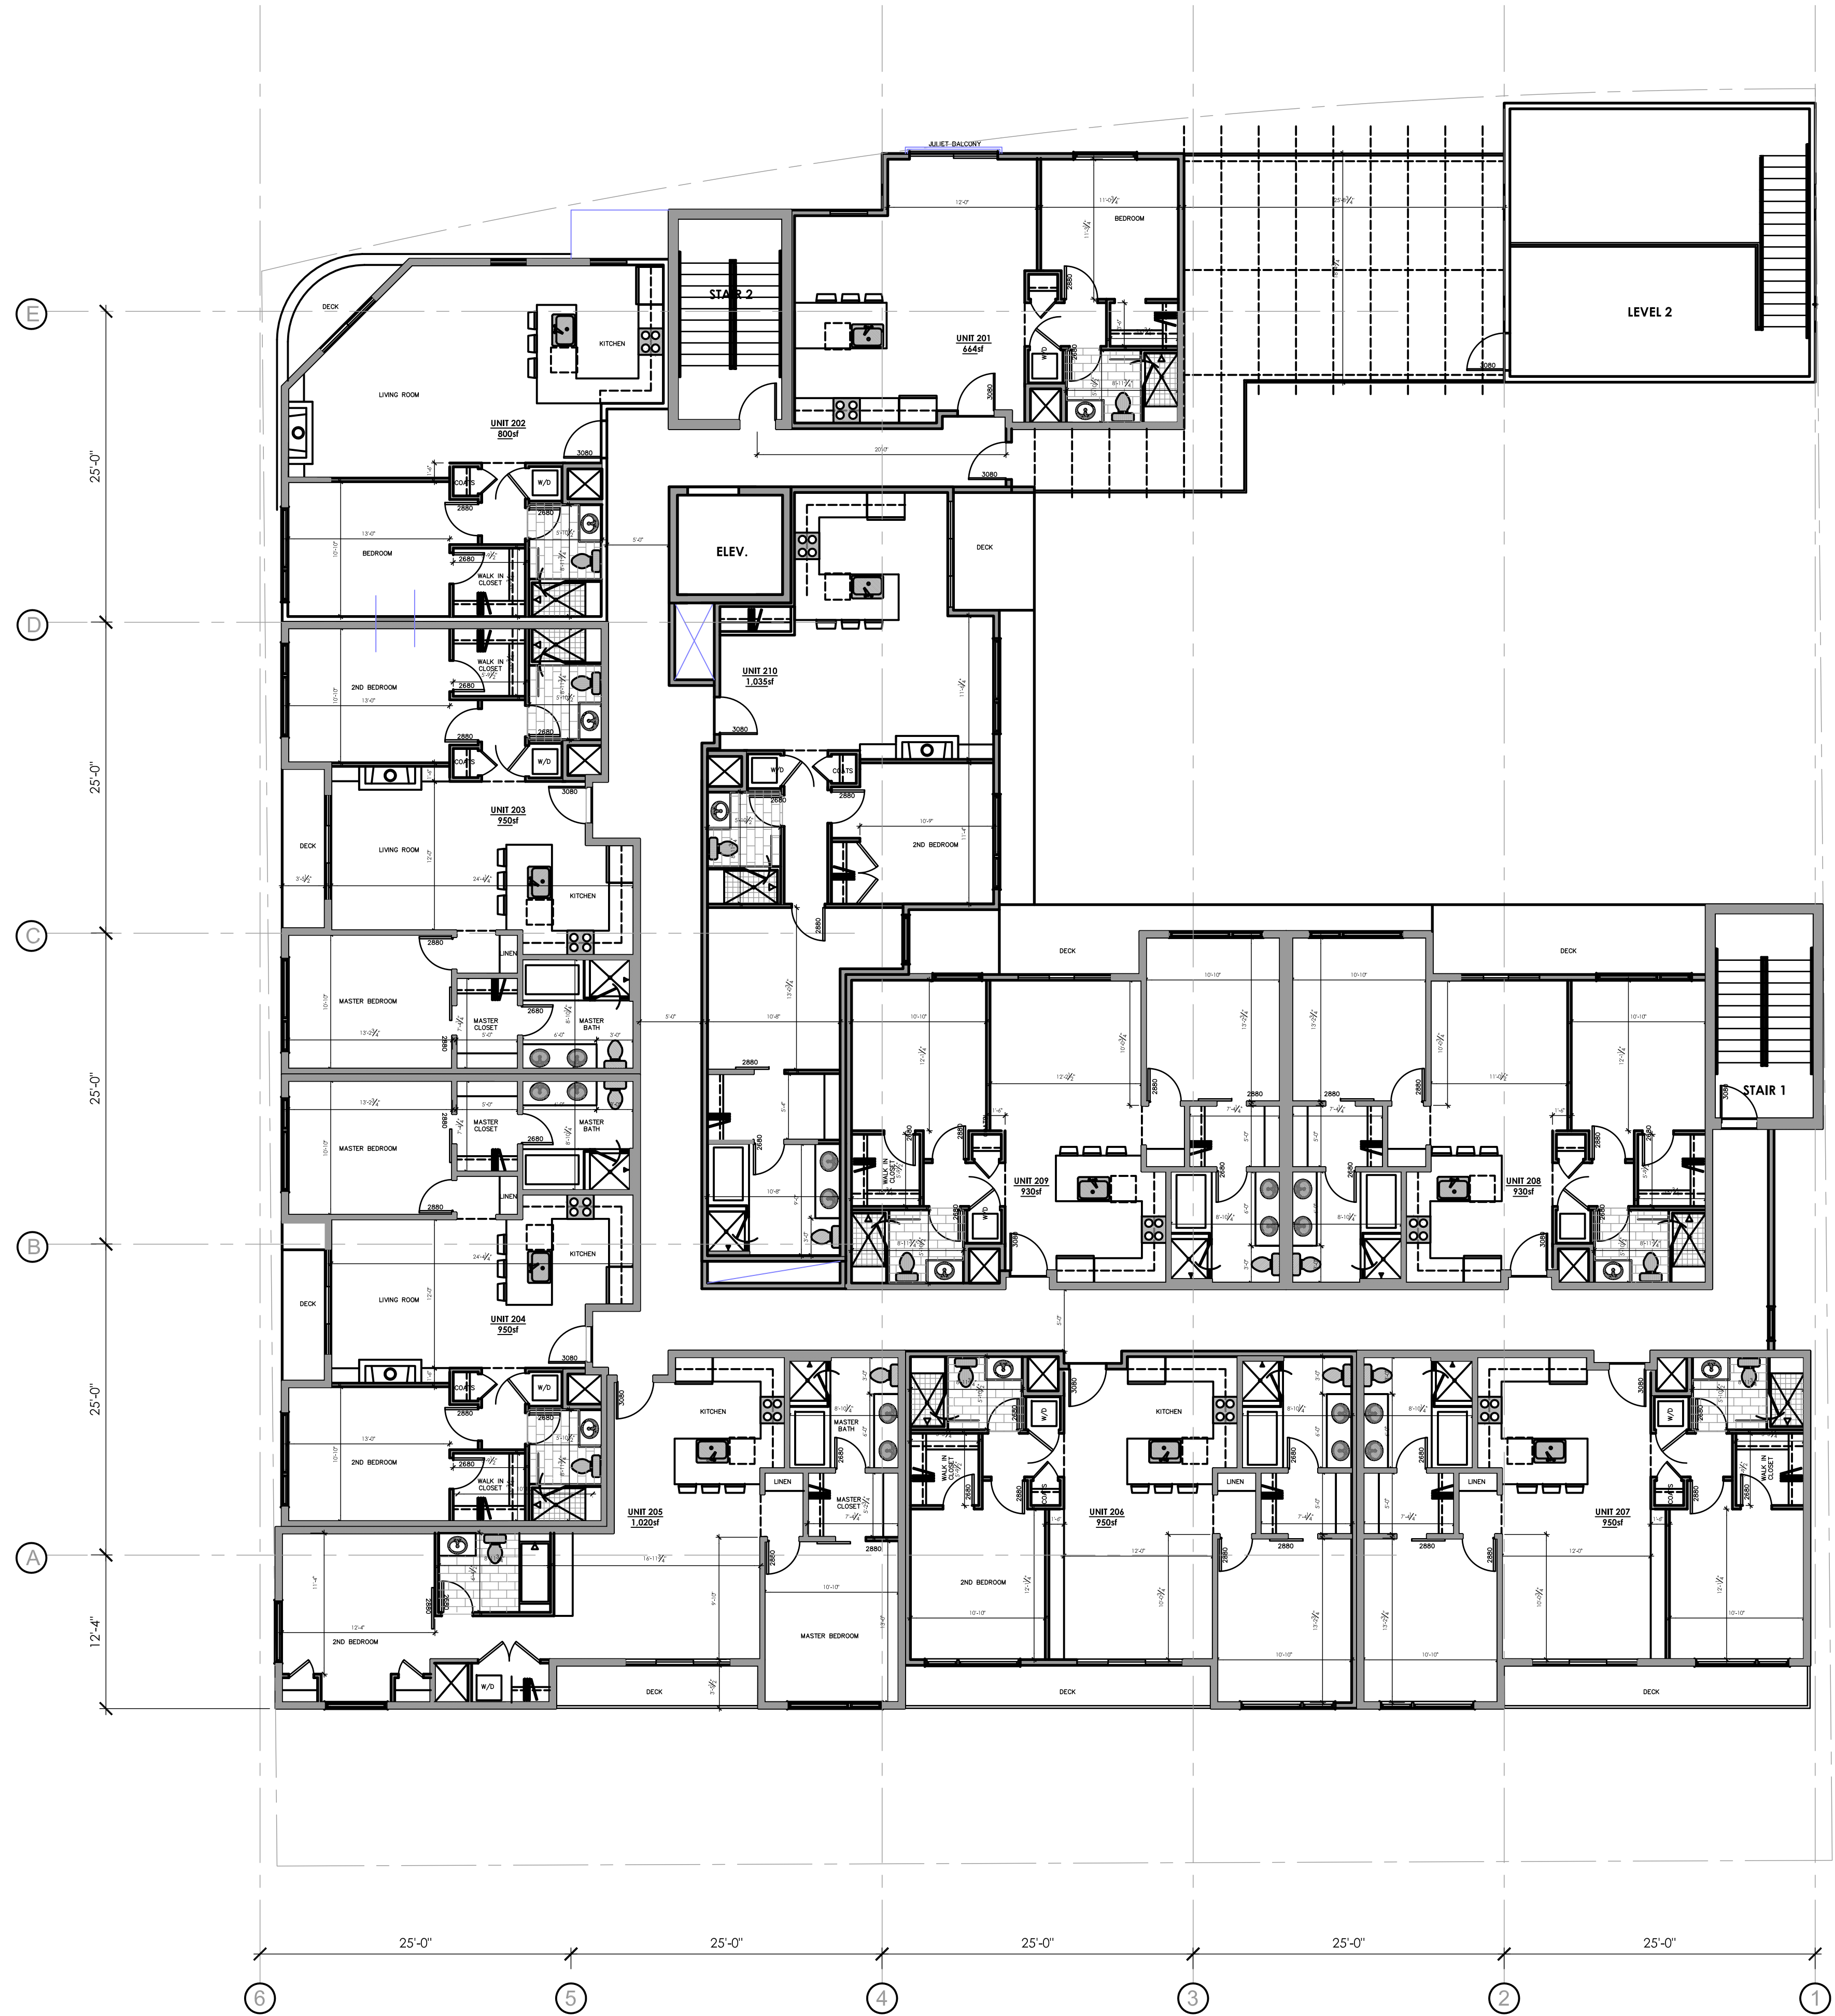



1
A2.2
SECOND LEVEL FLOOR PLAN
SCALE: 1/8" = 1'-0"

issue:	date:
PROGRESS SET	SEPT 19, 2018
PROGRESS SET	OCT 25, 2018
PROGRESS SET	JUNE 10, 2019
PROGRESS SET	AUG 23, 2019

A2.2
SECOND LEVEL
FLOOR PLAN

DOG TOWN
106 BROADWAY AVENUE
EAGLE, COLORADO 81631
TOWN OF EAGLE

 **Maggie T. Fitzgerald, AIA**
— a r c h i t e c t —
P.O. Box 1328 Eagle, Colorado 81631
970.445.0486

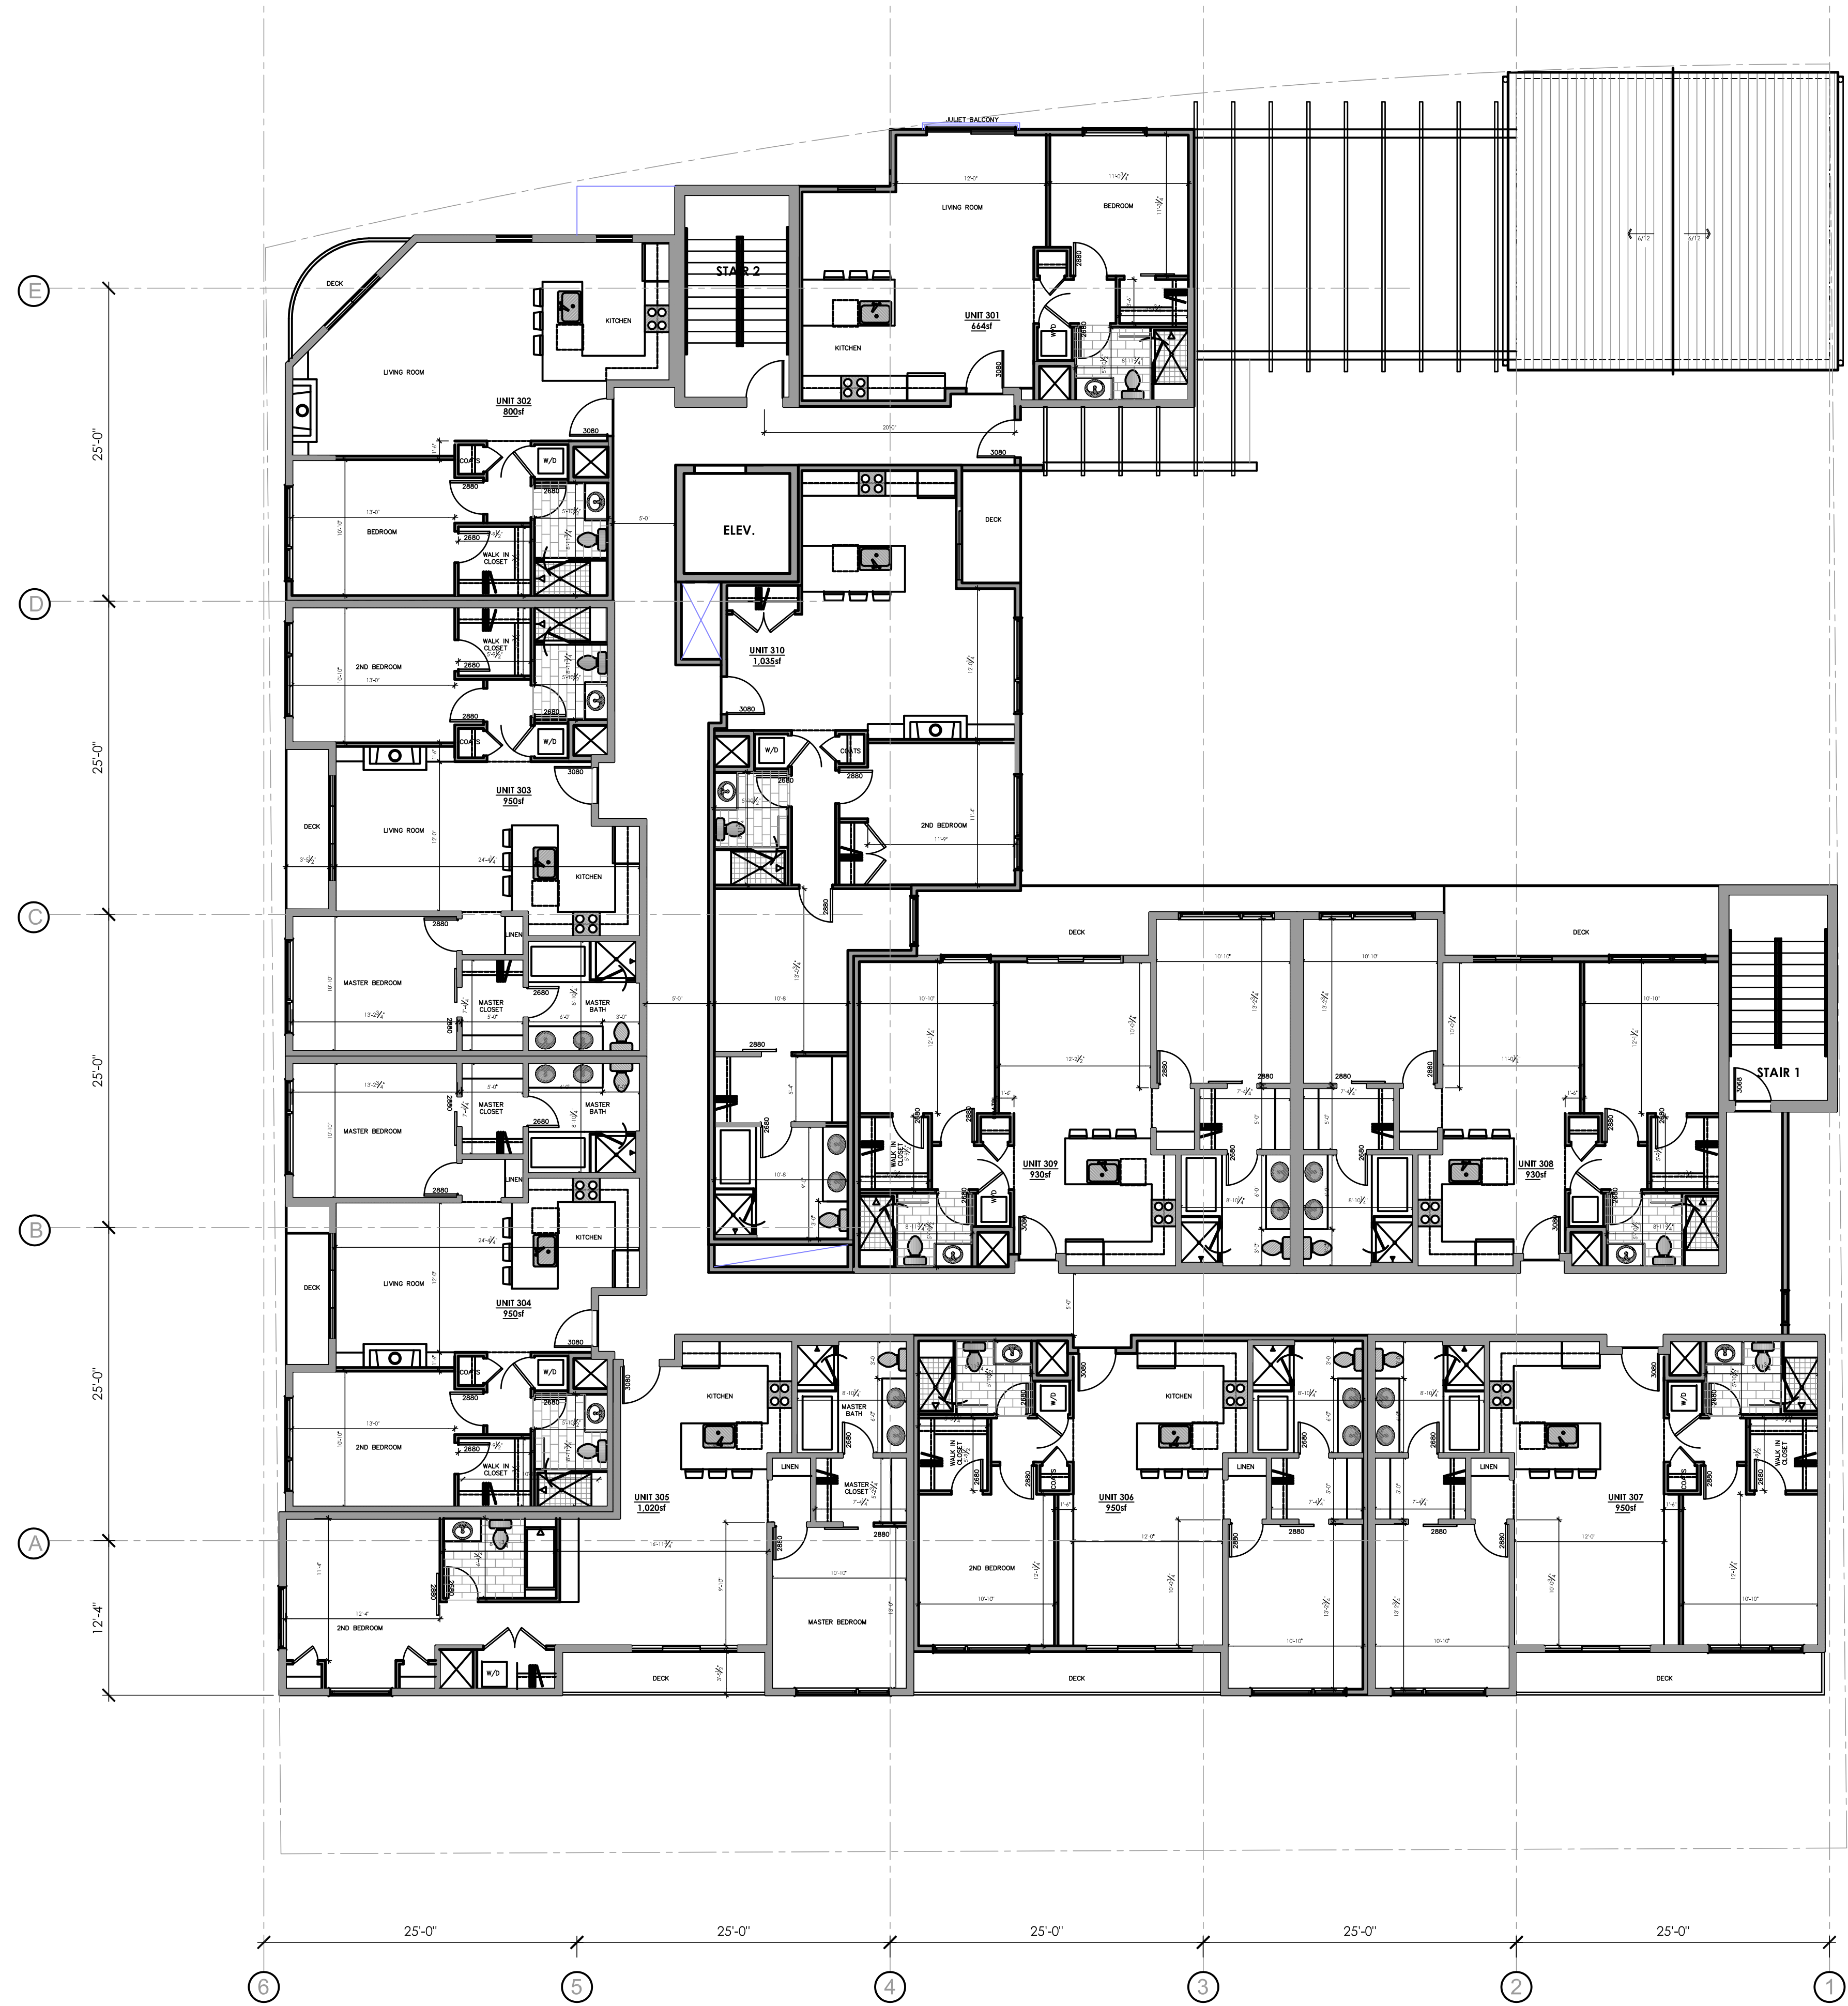

1

A2.3

LEVEL TWO FLOOR PLAN

SCALE: 1/8" = 1'-0"

issue:	PROGRESS SET	date:	SEPT 19, 2018
	PROGRESS SET		OCT 25, 2018
	PROGRESS SET		JUNE 10, 2019
	PROGRESS SET		AUG 23, 2019

A2.3

LEVEL 2
FLOOR PLAN

DOG TOWN

106 BROADWAY AVENUE

EAGLE, COLORADO 81631

TOWN OF EAGLE

Maggie T. Fitzgerald, AIA

— a r c h i t e c t —

P.O. Box 1328 Eagle, Colorado 81631

970.445.0486



SOUTH ELEVATION - OPEN SPACE

1
A3.1

SCALE: 3/16" = 1'-0"



WEST ELEVATION - BROADWAY

1
A3.1


SCALE: 3/16" = 1'-0"

Maggie T. Fitzgerald, AIA
— architect —
P.O. Box 1328 Eagle, Colorado 81631
970.445.0486

DOG TOWN
106 BROADWAY AVENUE
EAGLE, COLORADO 81631
TOWN OF EAGLE

issue:	date:	SEPT 19, 2018	OCT 25, 2018	JUNE 10, 2019	AUG 23, 2019
	PROGRESS SET				
	PROGRESS SET				
	PROGRESS SET				


A3.1
EXTERIOR
ELEVATIONS

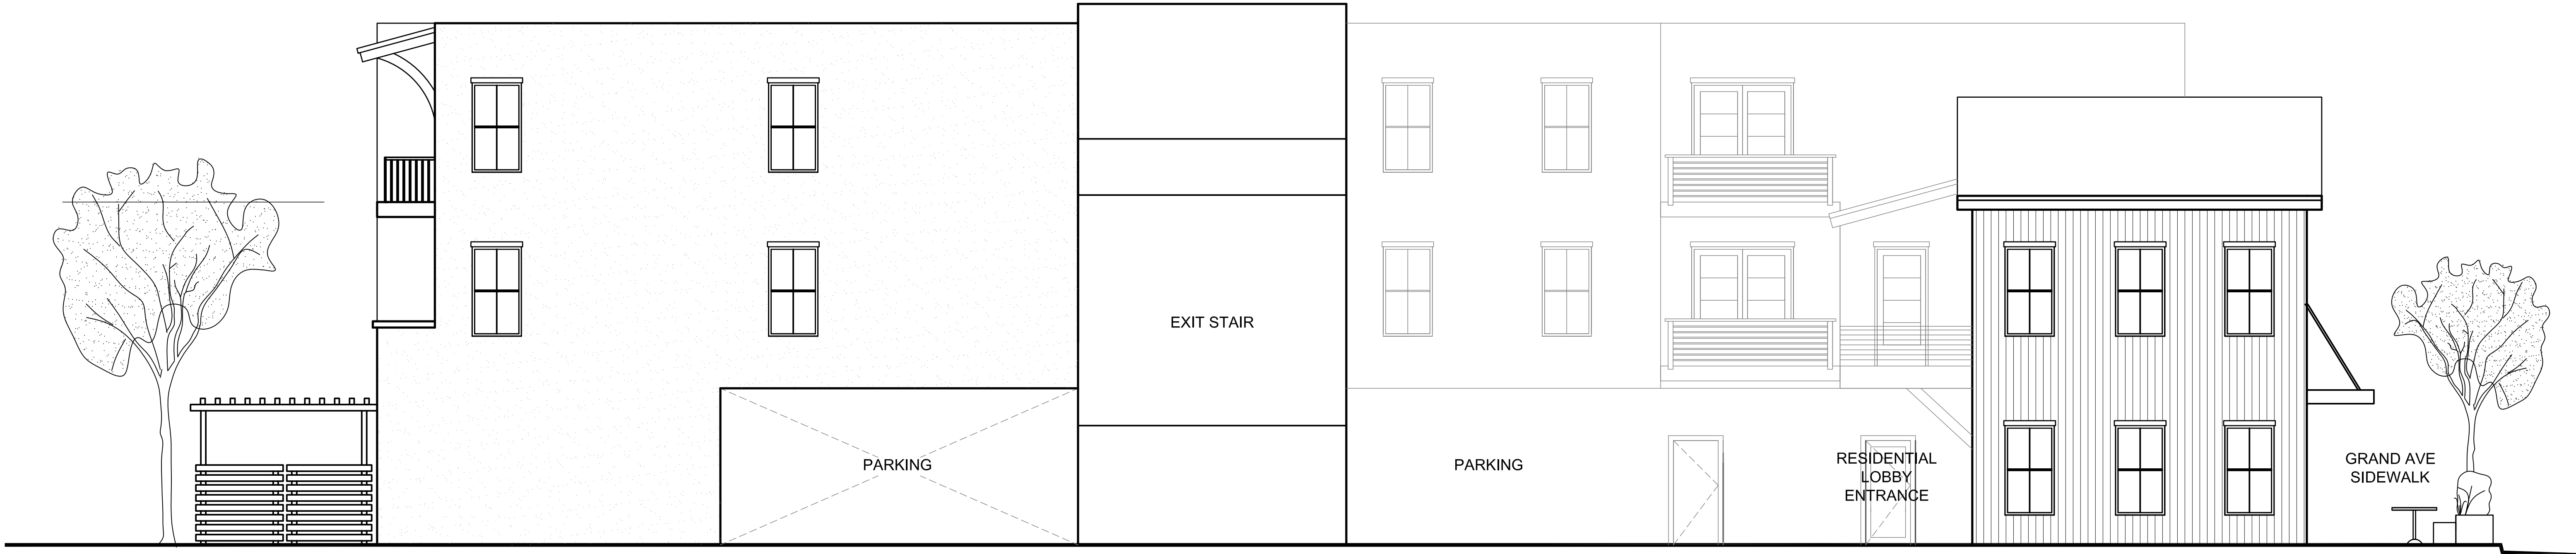

EAST ELEVATION - ALLEY

1
A2.3


SCALE: 3/16" = 1'-0"

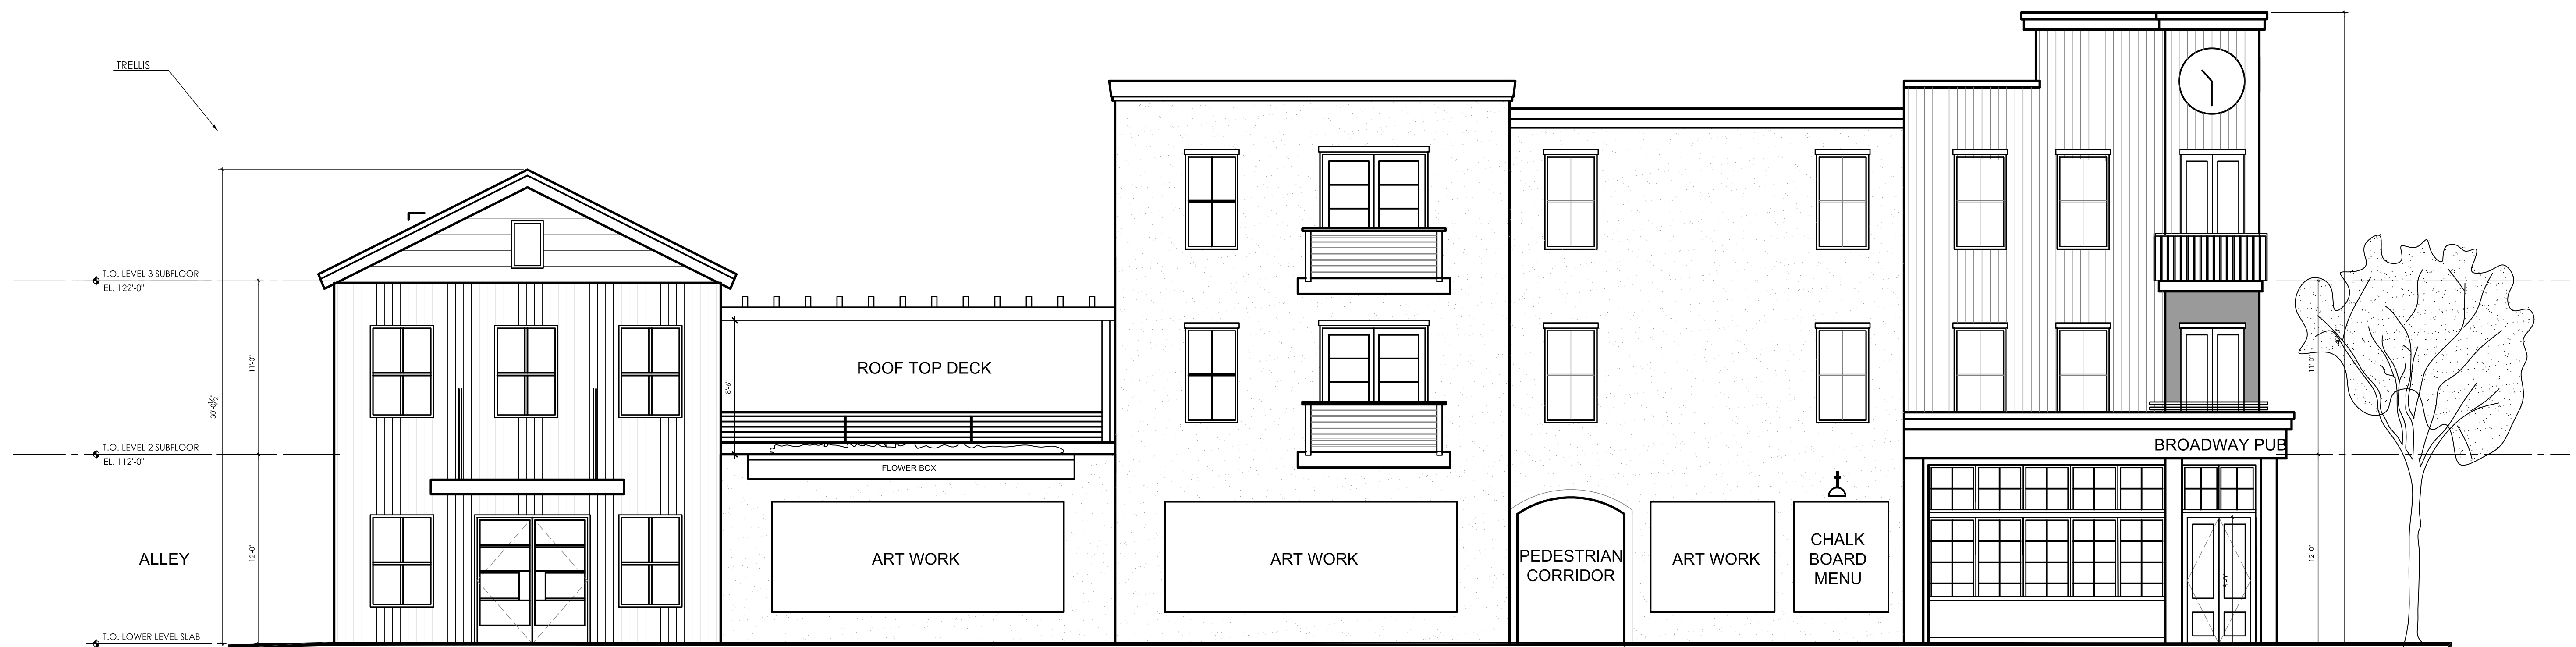

NORTH ELEVATION - GRAND AVE.

2
A2.3


SCALE: 3/16" = 1'-0"

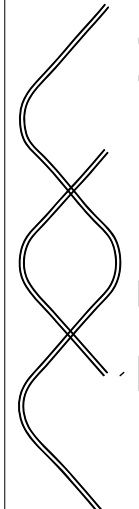

Maggie T. Fitzgerald, AIA

— a r c h i t e c t —

P.O. Box 1328 Eagle, Colorado 81631
970.445.0486

 

DOG TOWN

106 BROADWAY AVENUE

EAGLE, COLORADO 81631

TOWN OF EAGLE

ISSUE:	DATE:			
	PROGRESS SET	SEPT 19, 2018	PROGRESS SET	OCT 25, 2018
	PROGRESS SET	JUNE 10, 2019	PROGRESS SET	AUG 23, 2019
	PROGRESS SET		PROGRESS SET	

A3.2

EXTERIOR ELEVATIONS