



MINOR DEVELOPMENT PERMIT

OF

ANB BANK - EAGLE - EBY CREEK ROAD

295 EBY CREEK ROAD EAGLE, CO

FOR

ALDER REAL ESTATE

2025.01.24

TERMS AND ABBREVIATIONS

A	ADD ALTERNATE #(#)	BO	BOTTOM OF	CTR	CENTER	EXH	EXHAUST	ID	IDENTIFICATION	NRC	NOISE REDUCTION COEFFICIENT	RO	ROUGH OPENING	W	
AA#(#)		BOD	BASIS OF DESIGN	CTRL	CONTROL	EXP	EXPAND, EXPANDED or EXPANSION	IGU	INSULATING GLASS UNIT	NTS	NOT TO SCALE	ROW	RIGHT-OF-WAY	W	WEST or WIDE FLANGE or WIDTH
ACI	AMERICAN CONCRETE INSTITUTE	BPG	BACK PAINTED GLASS	CU	CUBIC	EXPS	EXPOSED STRUCTURE	IN	INCH			RSF	RESILIENT SPORTS FLOORING	W	WITH
ACR	ACRYLIC	BR	BEDROOM	CW	CLOCKWISE	EXT	EXTERIOR	INFO	INFORMATION	O		RTU	ROOFTOP UNIT	W/O	WITHOUT
ACT	ACOUSTICAL CEILING TILE	BSMT	BASEMENT	D		FA	FIRE ALARM	INSUL	INSULATED or INSULATION	O2	OXYGEN	S		WB	WOOD BASE
AD	AREA DRAIN	BUR	BUILT-UP ROOFING	DB	DECIBEL	FAAP	FIRE ALARM ANNUNCIATOR PANEL	INT	INTERIOR	OC	ON-CENTER	S		WC	WALL COVERING
ADA	AMERICANS WITH DISABILITIES ACT			DBL	DOUBLE	FAR	FIRE ALARM CONTROL PANEL	INV	INVERT	OD	OVERFLOW DRAIN	S	SOUTH	WD	WOOD
ADD	ADD or ADDENDUM	C		DEG	DEGREE(S)	FACP	FIRE ALARM CONTROL PANEL	J	JANITOR	OFCI	OWNER FURNISHED CONTRACTOR INSTALLED	SAN	SANITARY	WDM	WINDOW
ADJ	ADJACENT, ADJUSTABLE or ADJOINING	C	CHANNEL	DEMO	DEMOLISH or DEMOLITION	FAF	FLUID APPLIED FLOORING	JT	JOINT	OFF	OFFICE	SC	SEALED CONCRETE	WDM	WALK OFF MAT
AESS	ARCHITECTURAL EXPOSED STRUCTURAL STEEL	CA	ARCHITECTURAL CONCRETE	DEPT	DEPARTMENT	FAR	FLOOR AREA RATIO	JAN	JANITOR	OFOI	OWNER FURNISHED OWNER INSTALLED	SCF	STATIC CONTROL FLOORING	WP	WALL PROTECTION
AFF	ABOVE FINISHED FLOOR	CAB	CABINET	DF	DRINKING FOUNTAIN	FD	FLOOR DRAIN	K		OH	OVERHEAD DOOR	SCHED	SCHEDULE	WST	WAINSCOT
AFS	ACCESS FLOOR SYSTEM	CATV	COMMUNITY ANTENNA (cable) TELEVISION	DH	DOUBLE-HUNG	FDC	FIRE DEPARTMENT CONNECTION	KD	KNOCKED DOWN	OPH	OPPOSITE HAND	SDT	STATIC DISSIPATIVE TILE	WT	WEIGHT or WINDOW TREATMENT
AGC	ASSOCIATED GENERAL CONTRACTORS	CB	CORNER BEAD	DIA	DIAMETER	FDN	FIRE DEPARTMENT CONNECTION	KITCH	KITCHEN	OPNG	OPENING	SF	SQUARE FOOT (FEET) or SPORTS FLOORING	WV	WOOD VENEER
AHU	AUTHORITY HAVING JURISDICTION	CCB	CEMENTITIOUS BACKER BOARD	DIAG	DIAGONAL	FE	FIRE EXTINGUISHER	KPL	KICK PLATE	OPP	OPPOSITE	SIM	SIMILAR	X	
AHU	AIR HANDLING UNIT	CCD	CONTRACT CHANGE DIRECTIVE	DIFF	DIFFERENCE	FEC	FIRE EXTINGUISHER CABINET			OSHA	OCCUPATIONAL SAFETY and HEALTH ADMINISTRATION	SMACNA	SHEET METAL and AIR CONDITIONING CONTRACTOR'S NATIONAL ASSOCIATION	X	EXTRUDED POLYSTYRENE
AIA	AMERICAN INSTITUTE of ARCHITECTS	CCTV	CLOSED CIRCUIT TELEVISION	DIM	DIMENSION or DIMENSIONAL	FFE	FURNITURE, FIXTURES and EQUIPMENT	L		P		SPEC	SPECIFICATION(S)		
AISC	AMERICAN INSTITUTE of STEEL CONSTRUCTION	COW	COUNTER CLOCKWISE	DISP	DISPENSER	FFL	FINISHED FLOOR LINE	LAV	LABORATORY	PA	PUBLIC ADDRESS	SQ	SQUARE		
AL	ALIGN	CD	CONSTRUCTION DOCUMENTS or CONTRACT DOCUMENTS	DIST	DISTANCE	FHS	FIRE HOSE STATION	LF	LABORATORY	PC	POLISHED CONCRETE	SS	SOLID SURFACING		
ALT	ALTERNATE	CEM	CEMENT or CEMENTITIOUS	DIV	DIVIDE or DIVISION	FLR	FLOOR	LH	LEFT HAND	PED	PEDESTRIAN	SSTB	STAINLESS STEEL BASE		
ALUM	ALUMINUM	CER	CERAMIC	DN	DOWN	FO	FACE OF	LHR	LEFT HAND REVERSE	PERF	PERFORATED	ST	STONE (REAL / ENGINEERED)		
ANN	ANNUNCIATOR	CERT	CERTIFY or CERTIFICATE	DOC	DOCUMENT	FOF	FACE OF FINISH	LIB	LIBRARY	PERM	PERIMETER	STC	SOUND TRANSMISSION CLASS		
ANOD	ANODIZED	CFCI	CONTRACTOR FURNISHED CONTRACTOR INSTALLED	DPS	DOOR POSITION SWITCH	FOS	FACE OF STUD	LT	LIGHT	PF	PREFINISHED	STD	STANDARD		
ANSI	AMERICAN NATIONAL STANDARDS INSTITUTE	CG	CORNER GUARD	DS	DOWNSPOUT	FR	FIRE RATING, FIRE RESISTIVE, FIRE RESISTANT or FRAME	LTV	LUXURY VINYL TILE	PL	PLATE or PROPERTY LINE or PLASTIC LAMINATE	STL	STEEL		
AP	ACOUSTICAL PANEL	CIP	CAST-IN-PLACE (CONCRETE)	DT	DRAIN TILE	FRP	FIBERGLASS-REINFORCED PANEL	M		PLAM	PLASTIC LAMINATE	STRUC	STRUCTURE or STRUCTURAL		
APA	AMERICAN PLYWOOD ASSOCIATION	CJ	CONTROL JOINT - CONCRETE (CMU)	DTL	DETAIL	FRT	FIRE RETARDANT TREATED	M	MASONRY	PLYWD	PLYWOOD	SYS	SYSTEM		
APPROX	APPROXIMATE(LY)	CL	CENTERLINE	DW	DISHWASHER	FS	FLOOR SINK	M	MATERIAL	PR	PAIR or PROPOSAL REQUEST	T			
APT	APARTMENT	CLG	CEILING	DWG	DRAWING	FT	FEET or FOOT	MATL	MATERIAL	PREFAB	PREFABRICATED	T	TILE		
ARCH	ARCHITECT or ARCHITECTURAL	CLO	CLOSE	DWR	DRAWER	FURR	FURRING	MAX	MAXIMUM	PSF	POUNDS PER SQUARE FOOT	T&G	TONGUE AND GROOVE		
ASCE	AMERICAN SOCIETY of CIVIL ENGINEERS	CLR	CLEAR			G		MCM	METAL COMPOSITE MATERIAL PANEL	PSI	POUNDS PER SQUARE INCH	TB	TILE BASE		
ASHRAE	AMERICAN SOCIETY of HEATING, REFRIGERATION and AIR CONDITIONING ENGINEERS	CMU	CONCRETE MASONRY UNIT	E	EXISTING	GA	GAUGE or GYPSUM ASSOCIATION	MECH	MECHANICAL	PT	PAINTED	TEL	TELEPHONE		
ASI	ARCHITECT'S SUPPLEMENTAL INSTRUCTIONS	CNTR	COUNTERTOP	EA	EAST	GB	GLAVANIZED	MEMB	MEMBRANE	PV	PHOTOVOLTAIC	TEMP	TEMPORARY		
ASID	AMERICAN SOCIETY of INTERIOR DESIGNERS	CO	CLEANOUT	EC	EACH	GC	GENERAL CONTRACTOR	MEP	MECHANICAL, ELECTRICAL and PLUMBING	PVT	PAVER TILE	THK	THICKNESS		
ASME	AMERICAN SOCIETY of MECHANICAL ENGINEERS	COAX	COAXIAL CABLE	ED	EPOXY COUNTERTOP	GCMU	GLAZED CONCRETE MASONRY UNIT(S)	MEZZ	MEZZANINE	PWR	POWER	TO	TOP OF		
ASSY	ASSEMBLY	COB	CHANGE ORDER BULLETIN	EF	EDUCATION(AL)	GL	GLASS or GLAZING	MFR	MANUFACTURER	Q	QUALITY ASSURANCE	TOW	TOP OF WALL		
ASTM	AMERICAN SOCIETY for TESTING and MATERIALS	COL	COLUMN	EF	EXHAUST FAN or EPOXY FLOORING	GLU-LAM	GLUED-LAMINATED WOOD	MH	MANHOLE	QA	QUANTITY	TP	TOILET PARTITION		
ATM	AUTOMATIC TELLER MACHINE	COMM	COMMUNICATION	EIFS	EXTERIOR INSULATION and FINISHING SYSTEM	GMP	GUARANTEED MAXIMUM PRICE	MIN	MINIMUM	QTY		TS	TACK SURFACE		
ATTN	ATTENTION	CONC	CONCRETE	EJ	EXPANSION JOINT	GYM	GYMNASIUM	MISC	MISCELLANEOUS	R	RADIUS	TV	TELEVISION		
AUTO	AUTOMATIC	CONF	CONFERENCE	EL	ELEVATION	GYP	GYPSUM	MO	MASONRY OPENING	R	REFLECTED CEILING PLAN	UP	UPHOLSTERY		
AUX	AUXILIARY	CONN	CONNECTION	ELEC	ELECTRIC(AL)	H		MP	METAL PANEL	RB	RESILIENT BASE	UTIL	UTILITY		
AV	AUDIO / VISUAL	CONST	CONSTRUCTION	ELEV	ELEVATOR	HB	HOSE BIBB	MTD	MOUNTED	RC	REFLECTED CEILING PLAN	UNO	UNDERWRITER'S LABORATORY		
AWI	ARCHITECTURAL WOODWORKING INSTITUTE	COORD	COORDINATE	EMER	EMERGENCY	HC	HANDICAP	MTL	METAL	RD	ROOF DRAIN or ROAD	UOS	UNLESS NOTED OTHERWISE		
AWPA	AMERICAN WOOD PRESERVERS ASSOCIATION	CORR	CORRIDOR	ENCL	ENCLOSURE	HDW	HARDWARE	N	NORTH	RE	REFER TO or REFERENCE	UP	UPHOLSTERY		
		CPPS	CONCRETE PEDESTAL PAVER SYSTEM	ENGR	ENGINEER	HM	HOLLOW METAL	NA	NOT APPLICABLE	REBAR	STEEL REINFORCING BARS	UTL	UTILITY		
		CPT	CARPET	EO	EDGE OF	HORIZ	HORIZONTAL	NC	NOISE CRITERIA	REF	REFRIGERATOR or REFRIGERATED	V			
		CR	CARD READER	EOS	EDGE OF SLAB	HR	HOUR	NEMA	NATIONAL ELECTRICAL CODE	REINF	REINFORCED	VCT	VINYL COMPOSITION TILE		
		CRSI	CONCRETE REINFORCING STEEL INSTITUTE	EPA	ENVIRONMENTAL PROTECTION AGENCY	HSS	HOLLOW STRUCTURAL SECTION(S)	NFPA	NATIONAL FIRE PROTECTION ASSOCIATION	REQD	REQUIRED	VERT	VERTICAL		
		CS	STRUCTURAL CONCRETE	EPDM	ETHYLENE PROPYLENE DIENE MONOMER (roofing)	HT	HEIGHT	NIC	NOT IN CONTRACT	REV	REVISE, REVISED or REVISION	VEST	VESTIBULE		
		CSI	CONSTRUCTION SPECIFICATIONS INSTITUTE	EPS	EXPANDED POLYSTYRENE (insulation board)	HVAC	HEATING, VENTILATION and AIR CONDITIONING	NLB	NON-LOAD BEARING	RF	RUBBER FLOORING	VF	VINYL FLOORING		
		CSK	COUNTERSINK or COUNTERSUNK	EQ	EQUAL			NO	NUMBER	RFP	REQUEST FOR INFORMATION	VIF	VERIFY IN FIELD		
		CSMT	CASEMENT	EQUIP	EQUIPMENT			NOM	NOMINAL	RH	RIGHT HAND	VOC	VOLATILE ORGANIC COMPOUND		
		CSS	CLINICAL SERVICE SINK	ESMT	EASEMENT			NR	NON-RATED	RHR	RIGHT HAND REVERSE	VOL	VOLUME		
		CSWK	CASEWORK	ETC	ET CETERA (and so forth)					RM	ROOM				
		CT	COUNT	EWC	ELECTRIC WATER COOLER										


REFERENCE SYMBOLS

BUILDING SECTION:		Section Number Sheet Number	MATCHLINE:		RE: ITEM NO. / SHEET NO.
PARTIAL SECTION:		Section Number Sheet Number	NORTH INDICATOR:		
DETAIL INDICATOR:		Section Number Sheet Number	DOOR OPENING:		
SECTION DETAIL:		Section Number Sheet Number	WINDOW / LOUVER TYPE:		
ELEVATION INDICATOR:		Multiple View Elevation Numbers Sheet Number	WALL PANEL TYPE:		
		Single View Sheet Number	SYSTEM NOTE:		
		Elevation Number	KEYNOTE INDICATOR:		
			ALIGN:		
			CENTERLINE:		
			REVISION:		
DRAWING BLOCK:		DRAWING BLOCK TITLE DRAWING SCALE CROSS REFERENCE	ACCESSORY / EQUIPMENT INDICATOR:		
			MATERIAL/FINISH INDICATOR:		
ELEVATION MARK:		LEVEL DESCRIPTOR ELEVATION HEIGHT	CASEWORK TAG (AWI):		

GENERAL PROJECT NOTES

- ABBREVIATIONS REFERENCED FROM THE CONSTRUCTION SPECIFICATIONS INSTITUTE'S UNIFORM DRAWING SYSTEM TERMS AND ABBREVIATIONS MODULE.
- DIMENSIONS TO FACE OF OBJECTS ARE MARKED BY DIAGONAL TICK MARKS, DIMENSIONS TO GRIDS ARE MARKED BY SOLID DOTS.
- ALL CORRIDOR GYPSUM BOARD FACED WALLS SHALL BE 5/8" FIBER REINFORCED IMPACT RESISTANT GYPSUM BOARD TO 8'-0" AFF.
- PROVIDE AN INTERNAL CORNER EXPANSION JOINT AT ALL LOCATIONS IN MASONRY VENEERS.
- FEATURES THAT APPEAR TO BE CENTERED ON BUILDING COLUMNS OR OTHER STRUCTURE ARE, AND HENCE ARE NOT SPECIFICALLY DIMENSIONED ON ARCHITECTURAL PLANS.
- FACES OF WALLS THAT APPEAR TO BE ALIGNED ARE IN FACT ALIGNED, UNO
- IF SPECIFICATIONS AND DRAWINGS CONTRADICT THEMSELVES, ASSUME MORE EXPENSIVE SOLUTION IS REQUIRED.

VICINITY MAP

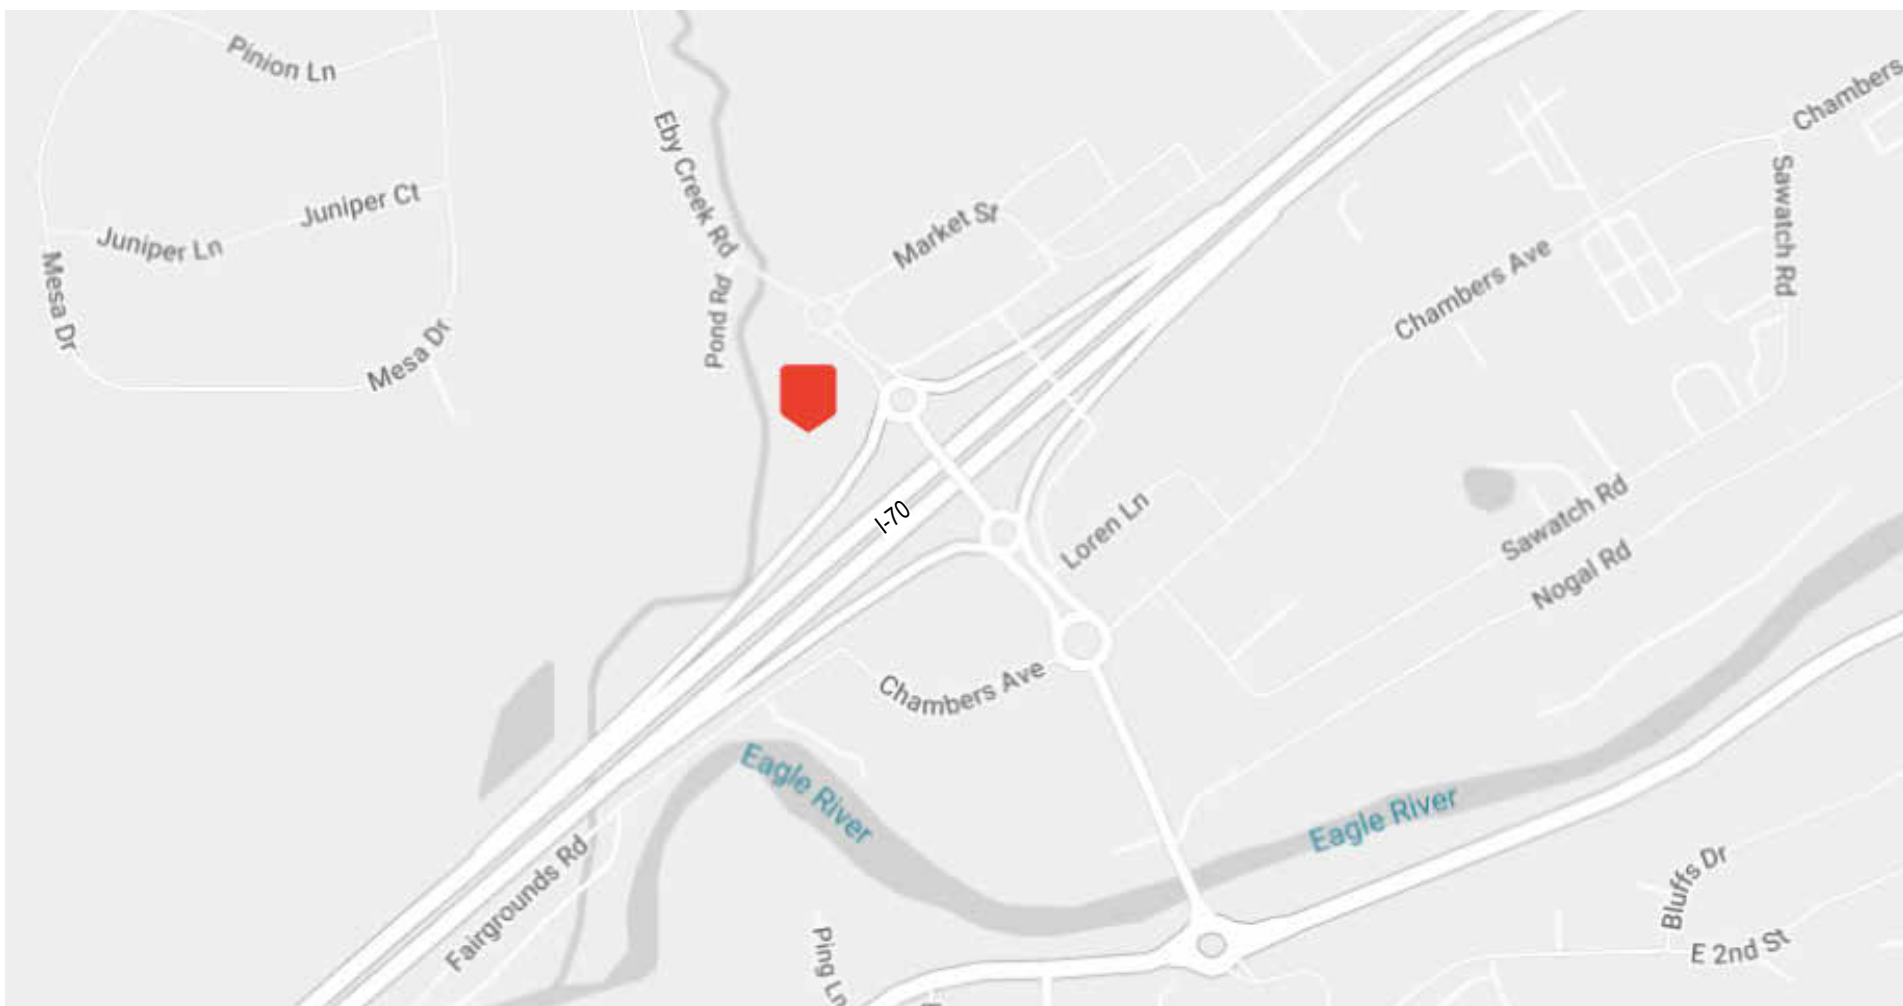

PROJECT DIRECTORY

Owner

ALDER REAL ESTATE
3033 E 1st Ave, Ste 305
Denver, CO 80206

Will Corfield
303.394.5531
wccorfield@aldercos.com

Michelle Mendenhall
303.394.5011
mmendenhall@aldercos.com

Planner

MAURIELLO PLANNING GROUP

PO Box 4777
2205 Eagle Ranch Road
Eagle, Colorado 81631

Dominic F. Mauriello, AICP
970.376-3318
dominic@mpgvaill.com

Allison Kent, AICP
970.390.8530
allison@mpgvaill.com

Architect:
MOA ARCHITECTURE

414 14th Street, Suite 300
Denver, CO 80202
303.308.1190
Andrew Olsen
aolsen@moaarch.com

Civil Engineer:
ALPINE ENGINEERING

970.926.3373
Matt Wadey
wadey@alpinecivil.com

Landscape Architect:
Ceres+

PO Box 2134
Eagle, CO 81631
970.688.6851
Chris Ponder
chris.ponder@ceres-plus.com

Electrical Engineer:
AE Design

1900 Wazee Street, Suite 205
Denver, CO 80202
720.598.1664
Randy Glickman
Rlickman@aedesign-inc.com

Land Surveyor:
PEAK LAND CONSULTANTS

970.476.8644
Brent Siggs
brent@peakland.net

SHEET INDEX

GENERAL

CS COVER SHEET

SURVEY/MAPPING

CIVIL

- C1.1 SITE PLAN
- C2.0 GRADING PLAN
- C2.1 DRIVE PROFILES
- C3.0 DRAINAGE AREA MAP
- C3.1 STORM SEWER PLAN
- C3.2 STORMWATER CALCULATIONS
- C4.0 UTILITY PLAN
- C5.0 EROSION CONTROL
- C6.0 DETAILS
- C6.1 DETAILS
- C6.2 DETAILS

LANDSCAPE

- L1 LANDSCAPE LAYOUT PLAN
- L2 PLANTING PLAN
- L3 DETAILS
- L4 IRRIGATION PLAN
- L5 IRRIGATION DETAILS

ARCHITECTURAL

- AP-101 LEVEL 1 - OVERALL FLOOR PLAN
- AP-102 EXTERIOR ELEVATIONS
- AP-103 RENDERINGS

ELECTRICAL


- P1 PHOTOMETRIC PLAN
- P2 PHOTOMETRIC SCHEDULES



414 14TH STREET, SUITE 300
DENVER, COLORADO 80202
303.308.1190
moaarch.com

ANB BANK - EAGLE - EBY CREEK ROAD

295 EBY CREEK ROAD EAGLE, CO

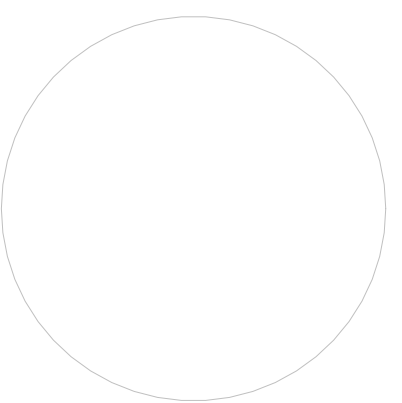

REVISION	DATE
MINOR DEVELOPMENT PERMIT	
Project Number	Project Number
Date	2025.01.24
Drawn By	Author
Checked By:	Checker
Copyright:	
ALL DRAWN AND WRITTEN INFORMATION APPEARING HEREIN SHALL NOT BE DUPLICATED, DISCLOSED OR OTHERWISE USED WITHOUT THE WRITTEN CONSENT OF MOA ARCHITECTURE	

Sheet Name
COVER SHEET



CS

GENERAL NOTES

- DATE OF TOPOGRAPHY: DECEMBER 13, 2024
 - APPROXIMATELY 6-12" OF SNOW ON LOT AT TIME OF TOPOGRAPHY. OTHER FEATURES MAY EXIST WHICH WERE NOT VISIBLE NOR SHOWN HEREON.
 - PROJECT BENCHMARK: SEWER MANHOLE A3 INVERT ELEV. 6616.2', RIM ELEV. 6625.0' LOCATED NORTH OF LOT 2 ON EBY CREEK ROAD (DATUM UNKNOWN), USED TO MATCH EAGLE VALLEY SURVEYING TOPO JOB No. 3773 PROVIDED BY CLIENT.
 - LINEAL UNITS OF MEASUREMENT SHOWN ARE GIVEN IN US SURVEY FOOT.
 - THIS TOPOGRAPHIC MAP IS NOT A LAND SURVEY PLAT OR IMPROVEMENT SURVEY PLAT. IT IS NOT INTENDED TO RESOLVE ANY BOUNDARY ISSUES THAT MAY EXIST ON THIS LOT OR TO REESTABLISH ANY MISSING LOT MONUMENTS.
 - THE EXISTING UTILITIES SHOWN HEREON ARE FROM MARKINGS FOUND ON THE GROUND. PEAK LAND CONSULTANTS, INC. AND/OR OWNER ASSUMES NO RESPONSIBILITY FOR THE ACCURACY OR COMPLETENESS OF UTILITIES SHOWN ON THIS MAP. LOCATES BY BASELINE UTILITY LOCATES.
 - PEAK LAND SURVEYING, INC. DID NOT PERFORM A TITLE SEARCH OF THE SUBJECT PROPERTY TO ESTABLISH OWNERSHIP, EASEMENTS OR RIGHTS-OF-WAY OF RECORD. RECORD DOCUMENTS UTILIZED IN THIS TOPOGRAPHIC MAP WERE PROVIDED BY LAND TITLE GUARANTEE COMPANY ORDER NO. ABC50073341 DATED NOVEMBER 27, 2024 AT 5:00 P.M.
 - THE ORDINARY HIGH WATER MARK (OHWM) WAS NOT OBSERVED OR LOCATED BY OUR OFFICE (PLC INC.) DUE TO SNOW COVERAGE. THE VERSION SHOWN HEREON WAS TAKEN FROM THE TOPOGRAPHIC MAP PERFORMED BY EAGLE VALLEY SURVEYING'S JOB No. 3773 PROVIDED BY THE CLIENT. **PLC INC. DOES NOT CERTIFY THIS VERSION BEING SHOWN HEREON. IT IS RECOMMENDED THAT PLC INC. LOCATES THE OHWM IN THE SPRING OF 2025.
 - NOTICE: ACCORDING TO COLORADO LAW YOU MUST COMMENCE ANY LEGAL ACTION BASED UPON ANY DEFECT IN THIS SURVEY WITHIN THREE YEARS AFTER YOU FIRST DISCOVER SUCH DEFECT. IN NO EVENT, MAY ANY ACTION BASED UPON ANY DEFECT IN THIS SURVEY BE COMMENCED MORE THAN TEN YEARS FROM THE DATE OF CERTIFICATION SHOWN HEREON.
- EXCEPTIONS:
PER SAID TITLE COMMITMENT PROVIDED BY LAND TITLE GUARANTEE COMPANY, THE FOLLOWING AFFECT THE SUBJECT PROPERTY:
- RIGHT OF PROPRIETOR OF A VEIN OR LODE TO EXTRACT AND REMOVE HIS ORE THEREFROM SHOULD THE SAME BE FOUND TO PENETRATE OR INTERSECT THE PREMISES AS RESERVED IN UNITED STATES PATENT RECORDED FEBRUARY 20, 1895, IN BOOK 48 AT PAGE 451 AND IN UNITED STATES PATENT RECORDED FEBRUARY 20, 1895, IN BOOK 48 AT PAGE 452. (NOT ABLE TO PLOT)
 - RIGHT OF WAY EASEMENT AS GRANTED TO HOLY CROSS ELECTRIC ASSOCIATION, INC. IN INSTRUMENT RECORDED FEBRUARY 17, 1972 IN BOOK 223 AT PAGE 189. (NOT ABLE TO PLOT)
 - EASEMENT AS GRANTED TO EAGLE SANITATION DISTRICT IN INSTRUMENT RECORDED OCTOBER 22, 1981 IN BOOK 330 AT PAGE 977. (NOT ABLE TO PLOT)
 - EASEMENTS, COVENANTS, CONDITIONS AND RESTRICTIONS, RESERVATIONS AND NOTES AS SHOWN OR RESERVED ON THE PLAT OF EBY CREEK SUBDIVISION RECORDED FEBRUARY 11, 1976 IN BOOK 244 AT PAGE 760 AND AMENDMENT RECORDED FEBRUARY 18, 1976 IN BOOK 244 AT PAGE 796, RECEPTION NO. 140925. (AS SHOWN HEREON)
 - NOTIFICATION OF LAND USE DECISION RECORDED JUNE 7, 1995 IN BOOK 668 AT PAGE 842. (NOT ABLE TO PLOT)
 - UNDERGROUND RIGHT-OF-WAY EASEMENT, AS GRANTED TO HOLY CROSS ELECTRIC ASSOCIATION, RECORDED DECEMBER 01, 1995, IN BOOK 682 AT PAGE 377. (AS SHOWN HEREON)
 - CONTRACT FOR ELECTRIC SERVICE RECORDED AUGUST 25, 1998 UNDER RECEPTION NO. 667165 (NOT ABLE TO PLOT)

LEGEND

- | | |
|--|--|
| | DECIDUOUS TREE WITH APPROX TRUNK DIAMETER |
| | CONIFEROUS TREE WITH APPROX TRUNK DIAMETER |
| | SANITARY SEWER MANHOLE |
| | ELECTRIC MANHOLE |
| | WATER VALVE |
| | FIRE HYDRANT |
| | LIGHT POLE |
| | CATV PEDESTAL |
| | TELEPHONE PEDESTAL |
| | TRANSFORMER |
| | SIGN |
| | ELECTRIC METER |
| | ELECTRIC BOX |
| | GAS METER |
| | OUTLET |
| | BOLLARD POST |
| | BOULDER WALL |
| | CONCRETE |
| | RIP RAP |

- | | |
|--|------------------------|
| | EDGE ASPHALT |
| | EDGE GRAVEL |
| | WOOD FENCE |
| | TREE LINE |
| | SEWER LINE |
| | GUARD RAIL |
| | EDGE LANDSCAPE |
| | OVERHEAD ELECTRIC LINE |
| | MARKED CATV LINE |
| | MARKED ELECTRIC LINE |
| | MARKED GAS LINE |
| | MARKED TELEPHONE LINE |
| | MARKED WATER LINE |
| | EDGE WATER |
| | FLOWLINE SWALE |

SURVEYOR'S CERTIFICATE


I, BRENT BIGGS, A PROFESSIONAL LAND SURVEYOR REGISTERED UNDER THE LAWS OF THE STATE OF COLORADO, DO HEREBY CERTIFY THAT THIS TOPOGRAPHIC MAP WAS MADE BY ME AND UNDER MY SUPERVISION, AND THAT THE MAP IS ACCURATE AND CORRECT TO THE BEST OF MY KNOWLEDGE.

DATE: _____

BRENT BIGGS
COLORADO P.L.S. No. 27598
FOR & ON BEHALF OF PEAK
LAND CONSULTANTS, INC.



GRAPHIC SCALE

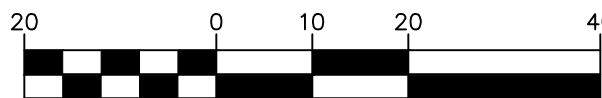


(IN FEET)
1 inch = 20 ft.


TOPOGRAPHIC MAP
LOT 2, BLOCK 3
EBY CREEK SUBDIVISION
TOWN OF EAGLE, EAGLE COUNTY, COLORADO

DRAWN: KPJ	REVIEWED: BB	SHEET 1 OF 1
DATE: 01/08/2025	PLC JOB#: 2549	




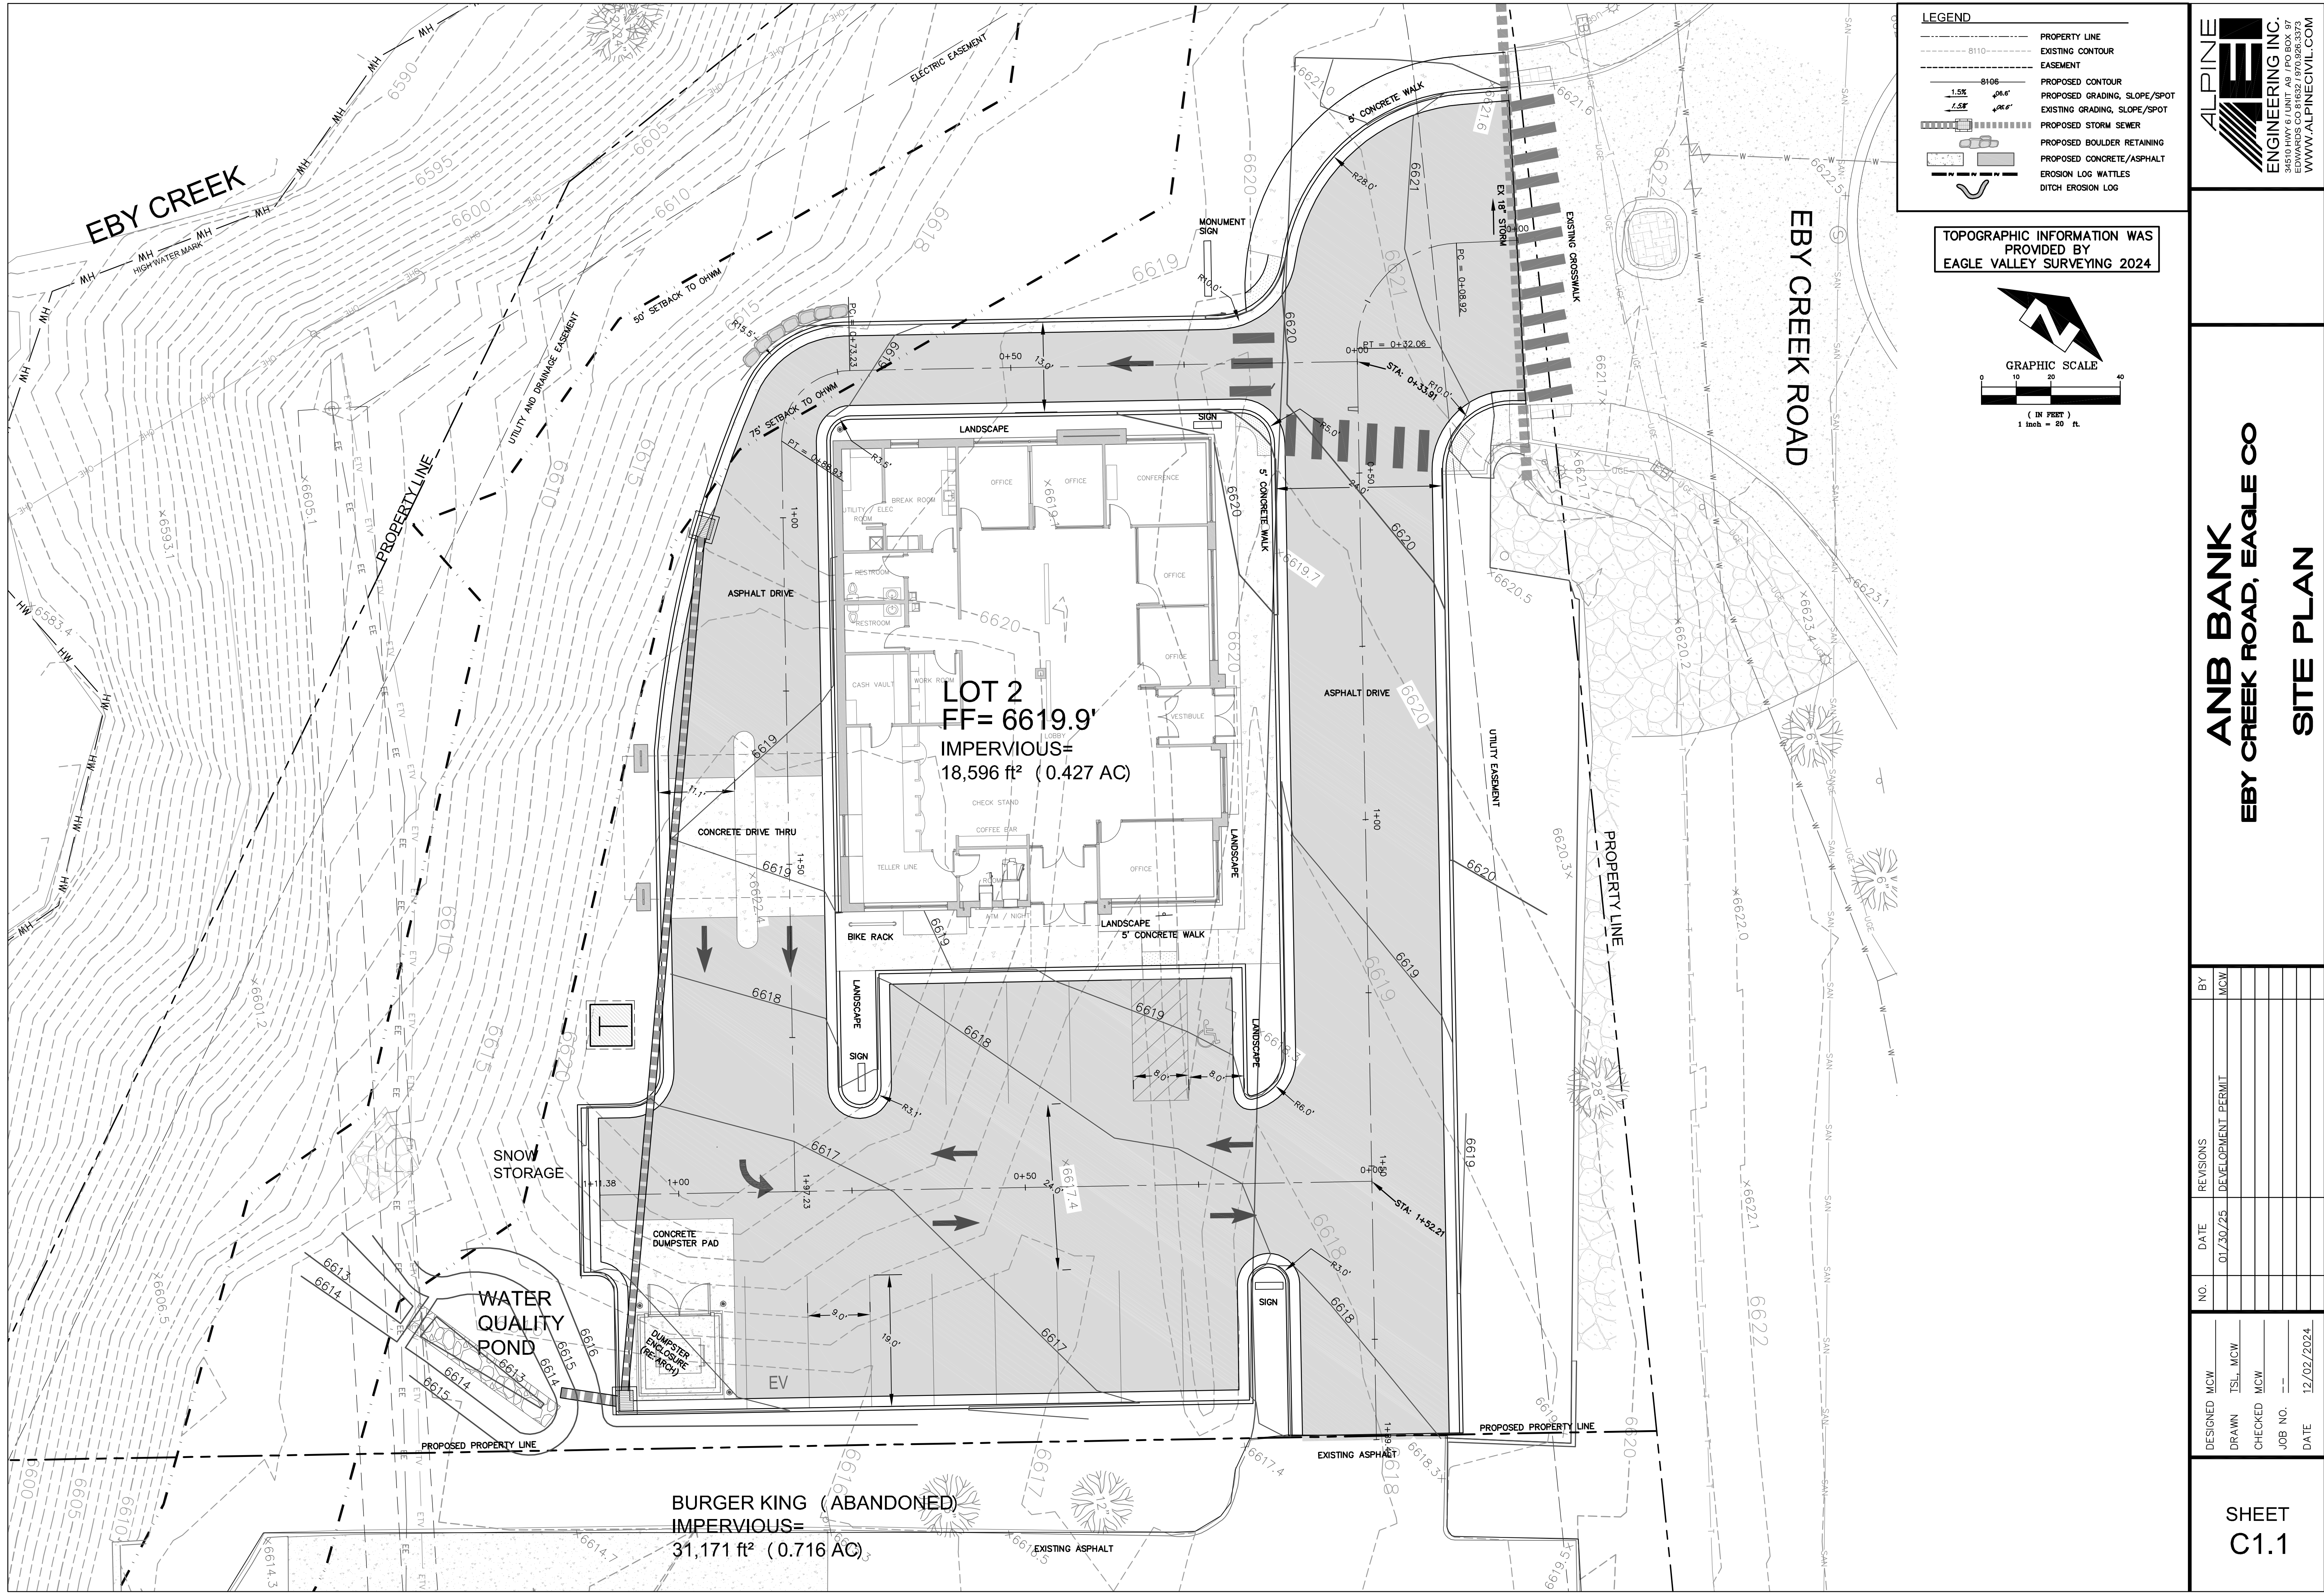


DRIVE PROFILE: ACCESS DRIVE

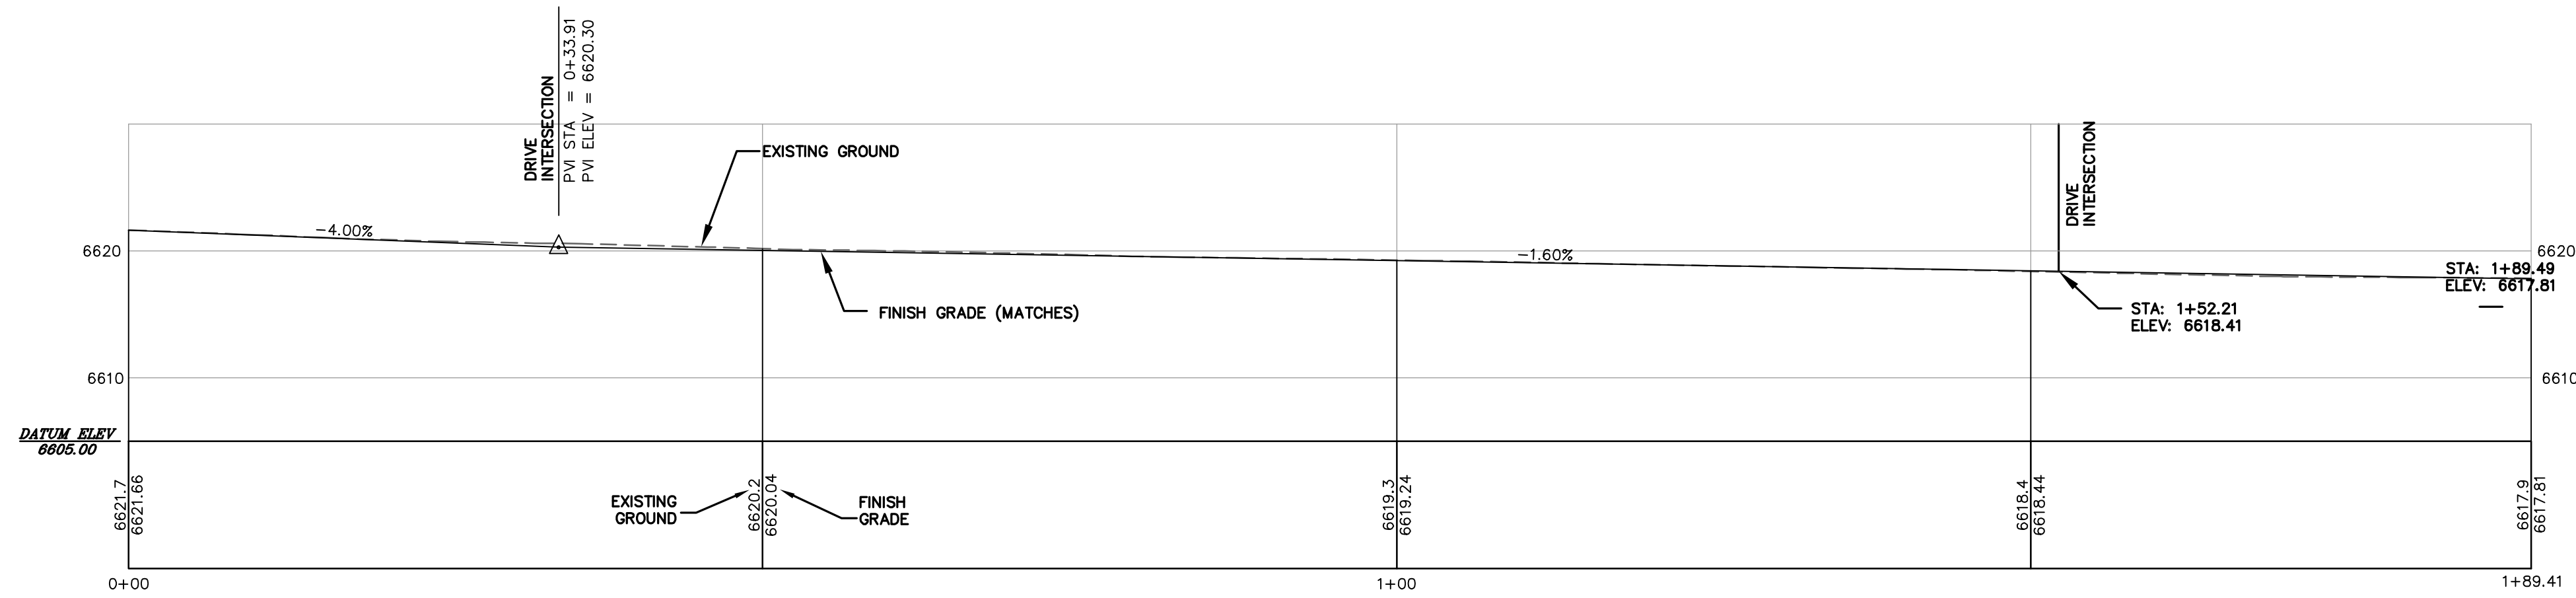

DRIVE PROFILE: DRIVE THRU

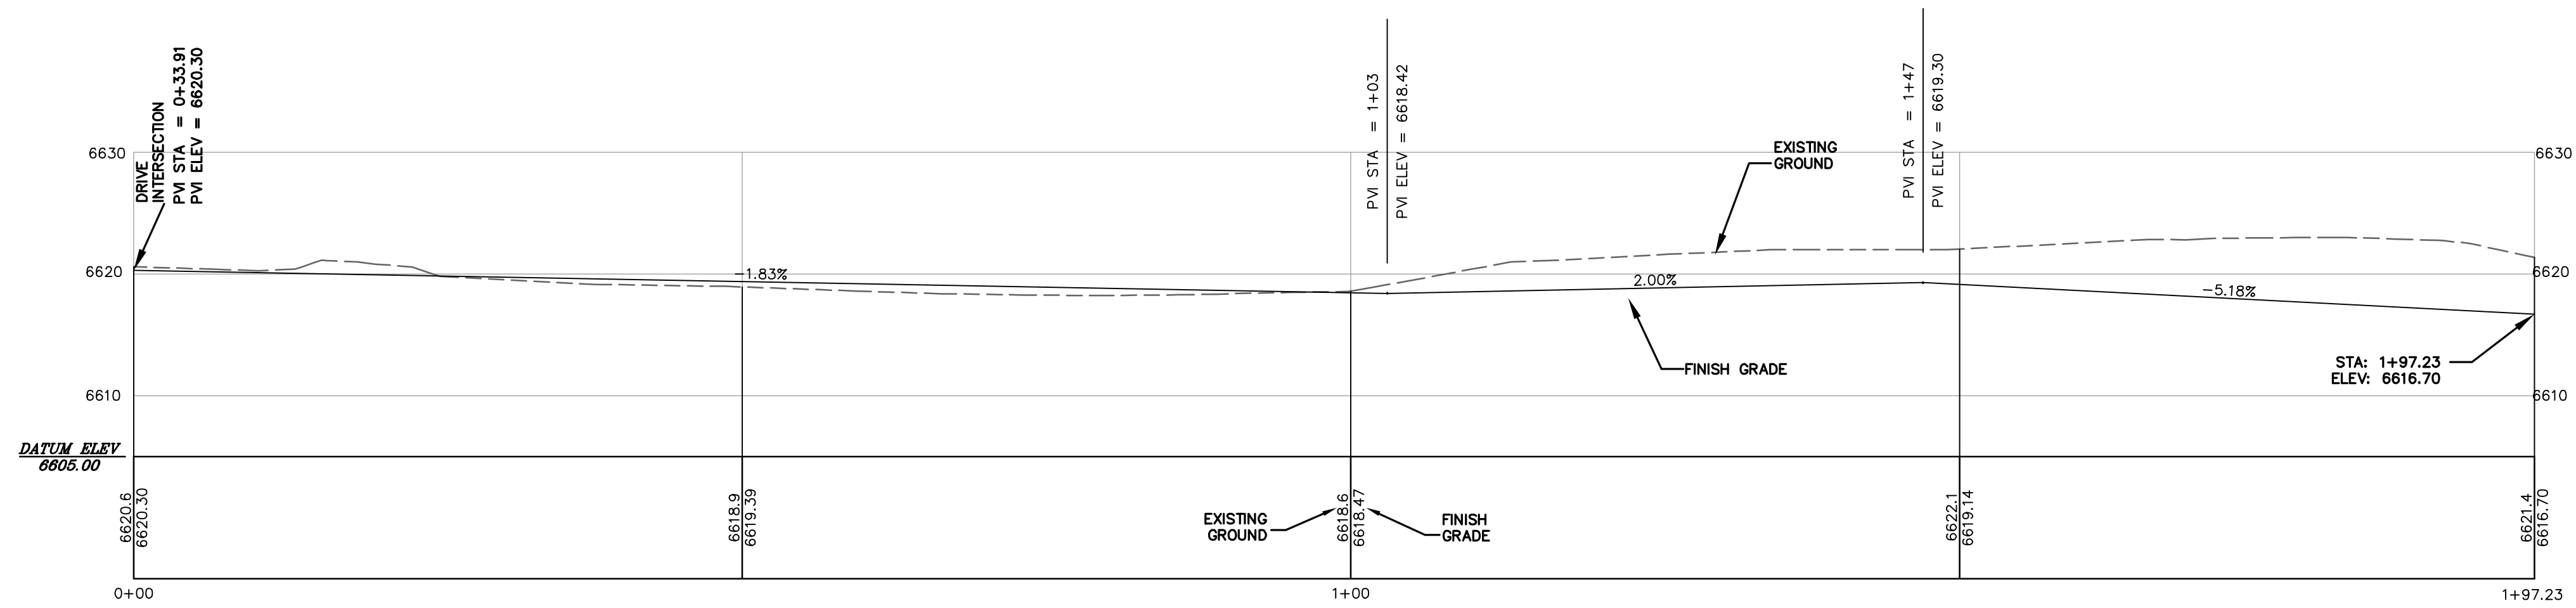

DRIVE PROFILE: PARKING

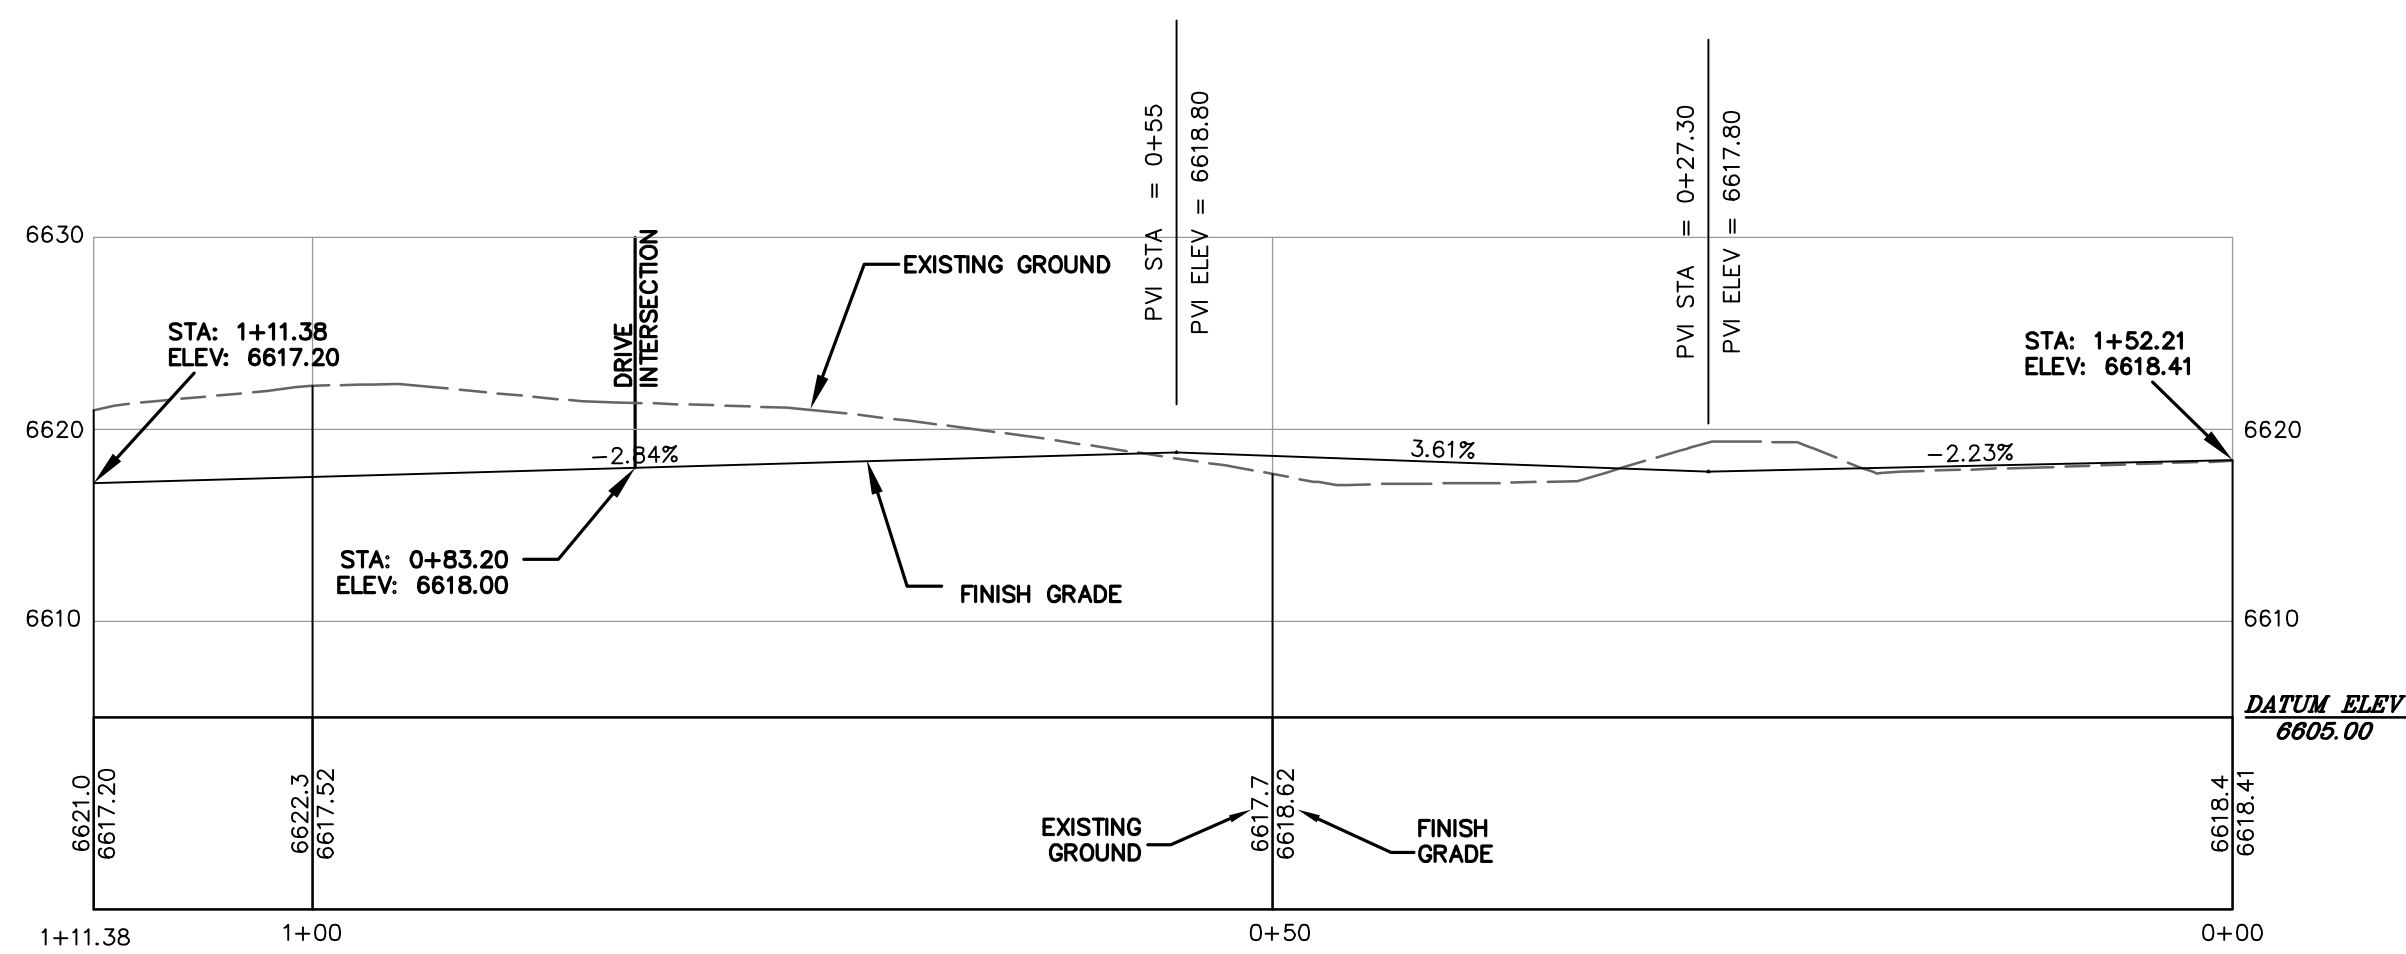


PROFILE SCALE:
HORIZ- 1" = 10'
VERT- 1" = 10'



ANB BANK
EBY CREEK ROAD, EAGLE CO
DRIVE PROFILES

[illegible]

SHEET
C2.1

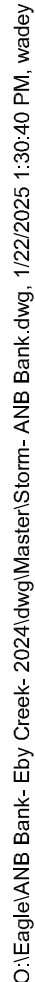

O:\Eagle\ANB Bank-Eby Creek-2024.dwg\Master\Storm-ANB Bank.dwg, 1/22/2025 13:02 PM, wednesday



Hydrologic Soil Group—Aspen-Gypsum Area, Colorado, Parts of Eagle, Garfield, and Pitkin Counties

Hydrologic Soil Group

Map unit symbol	Map unit name	Rating	Acres in AOI	Percent of AOI
6	Almy loam, 1 to 12 percent slopes	B	0.2	12.7%
115	Yamo loam, 6 to 12 percent slopes	B	1.3	87.3%
Totals for Area of Interest			1.5	100.0%

Description

Hydrologic soil groups are based on estimates of runoff potential. Soils are assigned to one of four groups according to the rate of water infiltration when the soils are not protected by vegetation, are thoroughly wet, and receive precipitation from long-duration storms.

The soils in the United States are assigned to four groups (A, B, C, and D) and three dual classes (A/D, B/D, and C/D). The groups are defined as follows:

Group A. Soils having a high infiltration rate (low runoff potential) when thoroughly wet. These consist mainly of deep, well drained to excessively drained sands or gravelly sands. These soils have a high rate of water transmission.

Group B. Soils having a moderate infiltration rate when thoroughly wet. These consist chiefly of moderately deep or deep, moderately well drained or well drained soils that have moderately fine texture to moderately coarse texture. These soils have a moderate rate of water transmission.

Group C. Soils having a slow infiltration rate when thoroughly wet. These consist chiefly of soils having a layer that impedes the downward movement of water or soils of moderately fine texture or fine texture. These soils have a slow rate of water transmission.

Group D. Soils having a very slow infiltration rate (high runoff potential) when thoroughly wet. These consist chiefly of clays that have a high shrink-swell potential, soils that have a high water table, soils that have a claypan or clay layer at or near the surface, and soils that are shallow over nearly impervious material. These soils have a very slow rate of water transmission.

If a soil is assigned to a dual hydrologic group (A/D, B/D, or C/D), the first letter is for drained areas and the second is for undrained areas. Only the soils that in their natural condition are in group D are assigned to dual classes.

NOAA Atlas 14, Volume 8, Version 2

Location name: Eagle, Colorado, USA*

Latitude: 39.6567°, Longitude: -106.8251*

Elevation: 6589 ft**

* source: ESRI Maps

** source: USGS

POINT PRECIPITATION FREQUENCY ESTIMATES

Sanja Petco, Deborah Martin, Sandra Pavlovic, Ishari Roy, Michael St. Laurent, Carl Trypanuk, Dale Unruh, Michael Yekta, Geoffrey Bonnin

NOAA, National Weather Service, Silver Spring, Maryland

[PF_tabular](#) | [PF_graphical](#) | [Maps](#) & [aerials](#)

PF tabular										
PDS-based point precipitation frequency estimates with 90% confidence intervals (in inches) ¹										
Duration	Average recurrence interval (years)									
	1	2	5	10	25	50	100	200	500	1000
5-min	0.103 (0.085-0.129)	0.155 (0.127-0.193)	0.238 (0.194-0.298)	0.306 (0.248-0.385)	0.397 (0.305-0.522)	0.466 (0.349-0.626)	0.533 (0.383-0.742)	0.601 (0.410-0.868)	0.688 (0.447-1.03)	0.752 (0.476-1.16)
10-min	0.152 (0.124-0.188)	0.227 (0.186-0.283)	0.349 (0.284-0.436)	0.488 (0.383-0.593)	0.581 (0.447-0.764)	0.682 (0.511-0.916)	0.781 (0.561-1.09)	0.879 (0.600-1.27)	1.01 (0.655-1.52)	1.10 (0.697-1.70)
15-min	0.185 (0.152-0.230)	0.277 (0.227-0.345)	0.425 (0.347-0.532)	0.546 (0.442-0.687)	0.709 (0.545-0.932)	0.832 (0.623-1.12)	0.952 (0.684-1.32)	1.07 (0.731-1.55)	1.23 (0.799-1.85)	1.34 (0.850-2.07)
30-min	0.255 (0.209-0.318)	0.350 (0.287-0.436)	0.505 (0.412-0.631)	0.634 (0.514-0.789)	0.793 (0.628-1.07)	0.886 (0.715-1.28)	1.03 (0.785-1.52)	1.19 (0.842-1.79)	1.33 (0.925-2.14)	1.50 (0.988-2.41)
60-min	0.332 (0.273-0.413)	0.423 (0.345-0.527)	0.574 (0.469-0.719)	0.703 (0.570-0.885)	0.886 (0.657-1.17)	1.03 (0.778-1.39)	1.19 (0.850-1.65)	1.33 (0.912-1.94)	1.54 (1.00-2.32)	1.70 (1.09-2.62)
2-hr	0.409 (0.338-0.505)	0.496 (0.409-0.613)	0.644 (0.529-0.799)	0.773 (0.630-0.965)	0.959 (0.752-1.28)	1.11 (0.844-1.49)	1.26 (0.923-1.75)	1.43 (0.990-2.06)	1.66 (1.10-2.48)	1.84 (1.17-2.79)
3-hr	0.472 (0.391-0.580)	0.551 (0.456-0.677)	0.688 (0.567-0.849)	0.809 (0.663-1.00)	0.988 (0.781-1.30)	1.14 (0.870-1.52)	1.29 (0.948-1.78)	1.46 (1.02-2.08)	1.69 (1.12-2.50)	1.87 (1.20-2.82)
6-hr	0.604 (0.504-0.736)	0.679 (0.566-0.829)	0.813 (0.675-0.996)	0.935 (0.770-1.15)	1.12 (0.891-1.45)	1.27 (0.962-1.68)	1.43 (1.06-1.95)	1.61 (1.13-2.27)	1.86 (1.25-2.72)	2.06 (1.34-3.06)
12-hr	0.752 (0.631-0.909)	0.859 (0.721-1.04)	1.04 (0.871-1.27)	1.20 (0.998-1.47)	1.44 (1.15-1.84)	1.62 (1.28-2.11)	1.82 (1.36-2.44)	2.03 (1.44-2.82)	2.31 (1.57-3.33)	2.54 (1.67-3.72)
24-hr	0.918 (0.776-1.10)	1.06 (0.894-1.27)	1.30 (1.09-1.56)	1.50 (1.26-1.82)	1.80 (1.45-2.27)	2.03 (1.59-2.61)	2.27 (1.71-3.01)	2.53 (1.81-3.46)	2.87 (1.97-4.07)	3.14 (2.09-4.53)
2-day	1.10 (0.937-1.31)	1.26 (1.07-1.50)	1.52 (1.28-1.82)	1.76 (1.48-2.11)	2.05 (1.67-2.62)	2.37 (1.87-3.01)	2.68 (2.01-3.49)	2.96 (2.14-4.00)	3.37 (2.34-4.72)	3.71 (2.49-5.26)
3-day	1.21 (1.04-1.44)	1.39 (1.18-1.64)	1.68 (1.43-2.00)	1.94 (1.63-2.31)	2.20 (1.88-2.87)	2.60 (2.07-3.29)	2.91 (2.23-3.79)	3.24 (2.38-4.35)	3.70 (2.57-5.12)	4.05 (2.74-5.70)
4-day	1.31 (1.12-1.54)	1.49 (1.28-1.76)	1.80 (1.54-2.13)	2.07 (1.75-2.46)	2.46 (2.01-3.05)	2.77 (2.21-3.49)	3.09 (2.37-4.00)	3.43 (2.51-4.58)	3.90 (2.73-5.37)	4.27 (2.90-5.96)
7-day	1.56 (1.34-1.82)	1.75 (1.50-2.05)	2.07 (1.77-2.44)	2.35 (2.00-2.78)	2.75 (2.28-3.37)	3.07 (2.48-3.82)	3.40 (2.62-4.35)	3.75 (2.78-4.94)	4.22 (2.98-5.74)	4.60 (3.15-6.34)
10-day	1.77 (1.53-2.07)	1.97 (1.70-2.30)	2.30 (1.96-2.72)	2.59 (2.21-3.05)	3.00 (2.48-3.66)	3.34 (2.68-4.13)	3.68 (2.85-4.67)	4.03 (2.98-5.27)	4.52 (3.21-6.09)	4.90 (3.38-6.71)
20-day	2.36 (2.06-2.73)	2.61 (2.27-3.03)	3.03 (2.62-3.52)	3.39 (2.91-3.95)	3.88 (3.23-4.67)	4.27 (3.46-5.22)	4.67 (3.65-5.85)	5.08 (3.80-6.54)	5.64 (4.04-7.46)	6.07 (4.22-8.16)
30-day	2.86 (2.50-3.29)	3.17 (2.78-3.65)	3.68 (3.19-4.24)	4.10 (3.54-4.75)	4.68 (4.00-5.57)	5.12 (4.37-6.20)	5.57 (4.52-6.87)	6.02 (4.77-8.07)	6.62 (4.99-9.43)	7.07 (5.00-9.43)
45-day	3.50 (3.07-4.01)	3.89 (3.41-4.46)	4.52 (3.94-5.19)	5.02 (4.36-5.80)	5.70 (4.78-6.74)	6.21 (5.07-7.45)	6.71 (5.28-8.23)	7.20 (5.42-9.07)	7.82 (5.68-10.1)	8.28 (5.84-10.9)
60-day	4.06 (3.57-4.63)	4.52 (3.97-5.16)	5.25 (4.59-6.01)	5.83 (5.07-6.70)	6.59 (5.51-7.73)	7.14 (5.84-8.50)	7.67 (6.05-9.34)	8.18 (6.18-10.2)	8.80 (6.39-11.3)	9.24 (6.55-12.1)
¹ Precipitation frequency (PF) estimates in this table are based on frequency analysis of partial duration series (PDS). Numbers in parenthesis are PF estimates at lower and upper bounds of the 90% confidence interval. The probability that precipitation frequency estimates for a given duration and average recurrence interval will be greater than the upper bound (or less than the lower bound) is 5%. Estimates at upper bounds are not checked against probable maximum precipitation (PMP) estimates and may be higher than currently valid PMP values. Please refer to NOAA Atlas 14 document for more information.										

HISTORIC vs. DEVELOPED INTO POND				
STUDY POINT	HISTORIC		DEVELOPED INTO WATER QUALITY POND	
	2 YEAR (cfs)	100 YEAR (cfs)	2 YEAR (cfs)	100 YEAR (cfs)
A2	0.0	0.36	0.45	1.26

STORM VOLUME (2 YEAR)

Hydrograph Report

Hydroflow Hydrographs Extension for Autodesk® Civil 3D® by Autodesk, Inc. v2021


Friday, 01 / 3 / 2025

Hyd. No. 1

outlet


Hydrograph type	=	SCS Runoff	Peak discharge	=	0.463 cfs
Storm frequency	=	2 yrs	Time to peak	=	716 min
Time interval	=	2 min	Hyd. volume	=	935 cuft
Drainage area	=	0.510 ac	Curve number	=	94*
Basin Slope	=	2.0 %	Hydraulic length	=	220 ft
Tc method	=	User	Time of conc. (Tc)	=	6.00 min
Total precip	=	1.04 in	Distribution	=	Type II
Storm duration	=	24 hrs	Shape factor	=	486

* Composite Area/CN = [(1.000 x 96) + (0.380 x 98) + (0.000 x 81)] / (0.510)

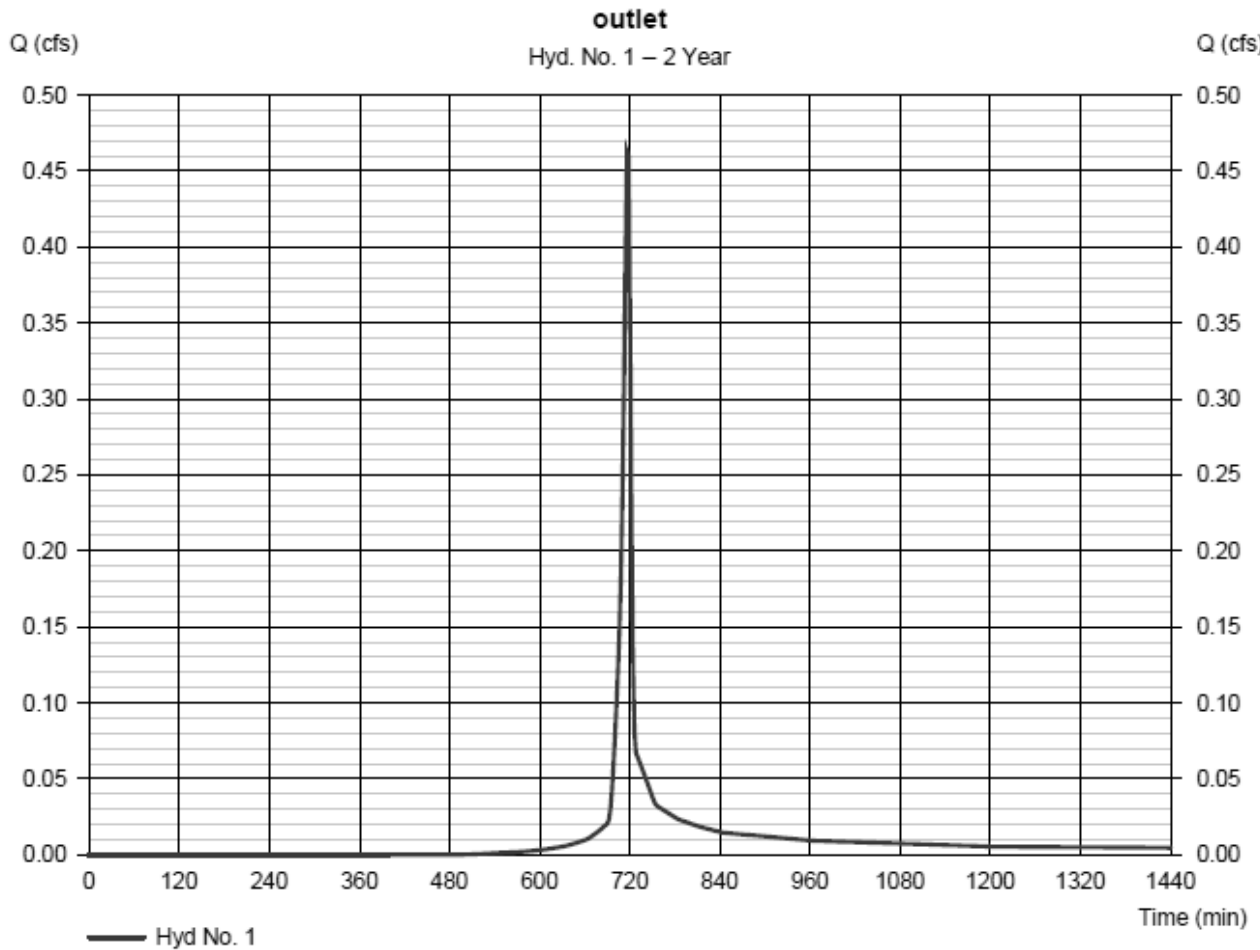


RUNOFF CALCULATIONS- TR55 HISTORIC RUNOFF

WinTR-55 Current Data Description						
--- Identification Data ---						
User: MN				Date: 12/20/2024		
Project: ANB Bank Eagle				Units: English		
Subfile: Historic				Areal Units: Acres		
State: Colorado						
County: Eagle						
Filename: <new file>						
--- Sub-Area Data ---						
Name	Description	Reach	Area(ac)	RCN	Tc	
Historic		Outlet	0.93	69	116	
Total area: .93 (ac)						
--- Storm Data ---						
Rainfall Depth by Rainfall Return Period						
2-Yr (in)	5-Yr (in)	10-Yr (in)	25-Yr (in)	50-Yr (in)	100-Yr (in)	-Yr (in)
1.06	1.3	1.5	1.8	2.03	2.27	.0
Storm Data Source: User-provided custom storm data						
Rainfall Distribution Type: Type II						
Dimensionless Unit Hydrograph: <standard>						
=====						
MN	ANB Bank Eagle					
	Historic					
	Eagle County, Colorado					
	Storm Data					
Rainfall Depth by Rainfall Return Period						
2-Yr (in)	5-Yr (in)	10-Yr (in)	25-Yr (in)	50-Yr (in)	100-Yr (in)	-Yr (in)
1.06	1.3	1.5	1.8	2.03	2.27	.0
Storm Data Source: User-provided custom storm data						
Rainfall Distribution Type: Type II						
Dimensionless Unit Hydrograph: <standard>						
=====						
MN	ANB Bank Eagle					
	Historic					
	Eagle County, Colorado					
	Watershed Peak Table					
Sub-Area	Peak Flow by Rainfall Return Period					
WinTR-55, Version 1.00.10	Page 1		12/20/2024		2:04	

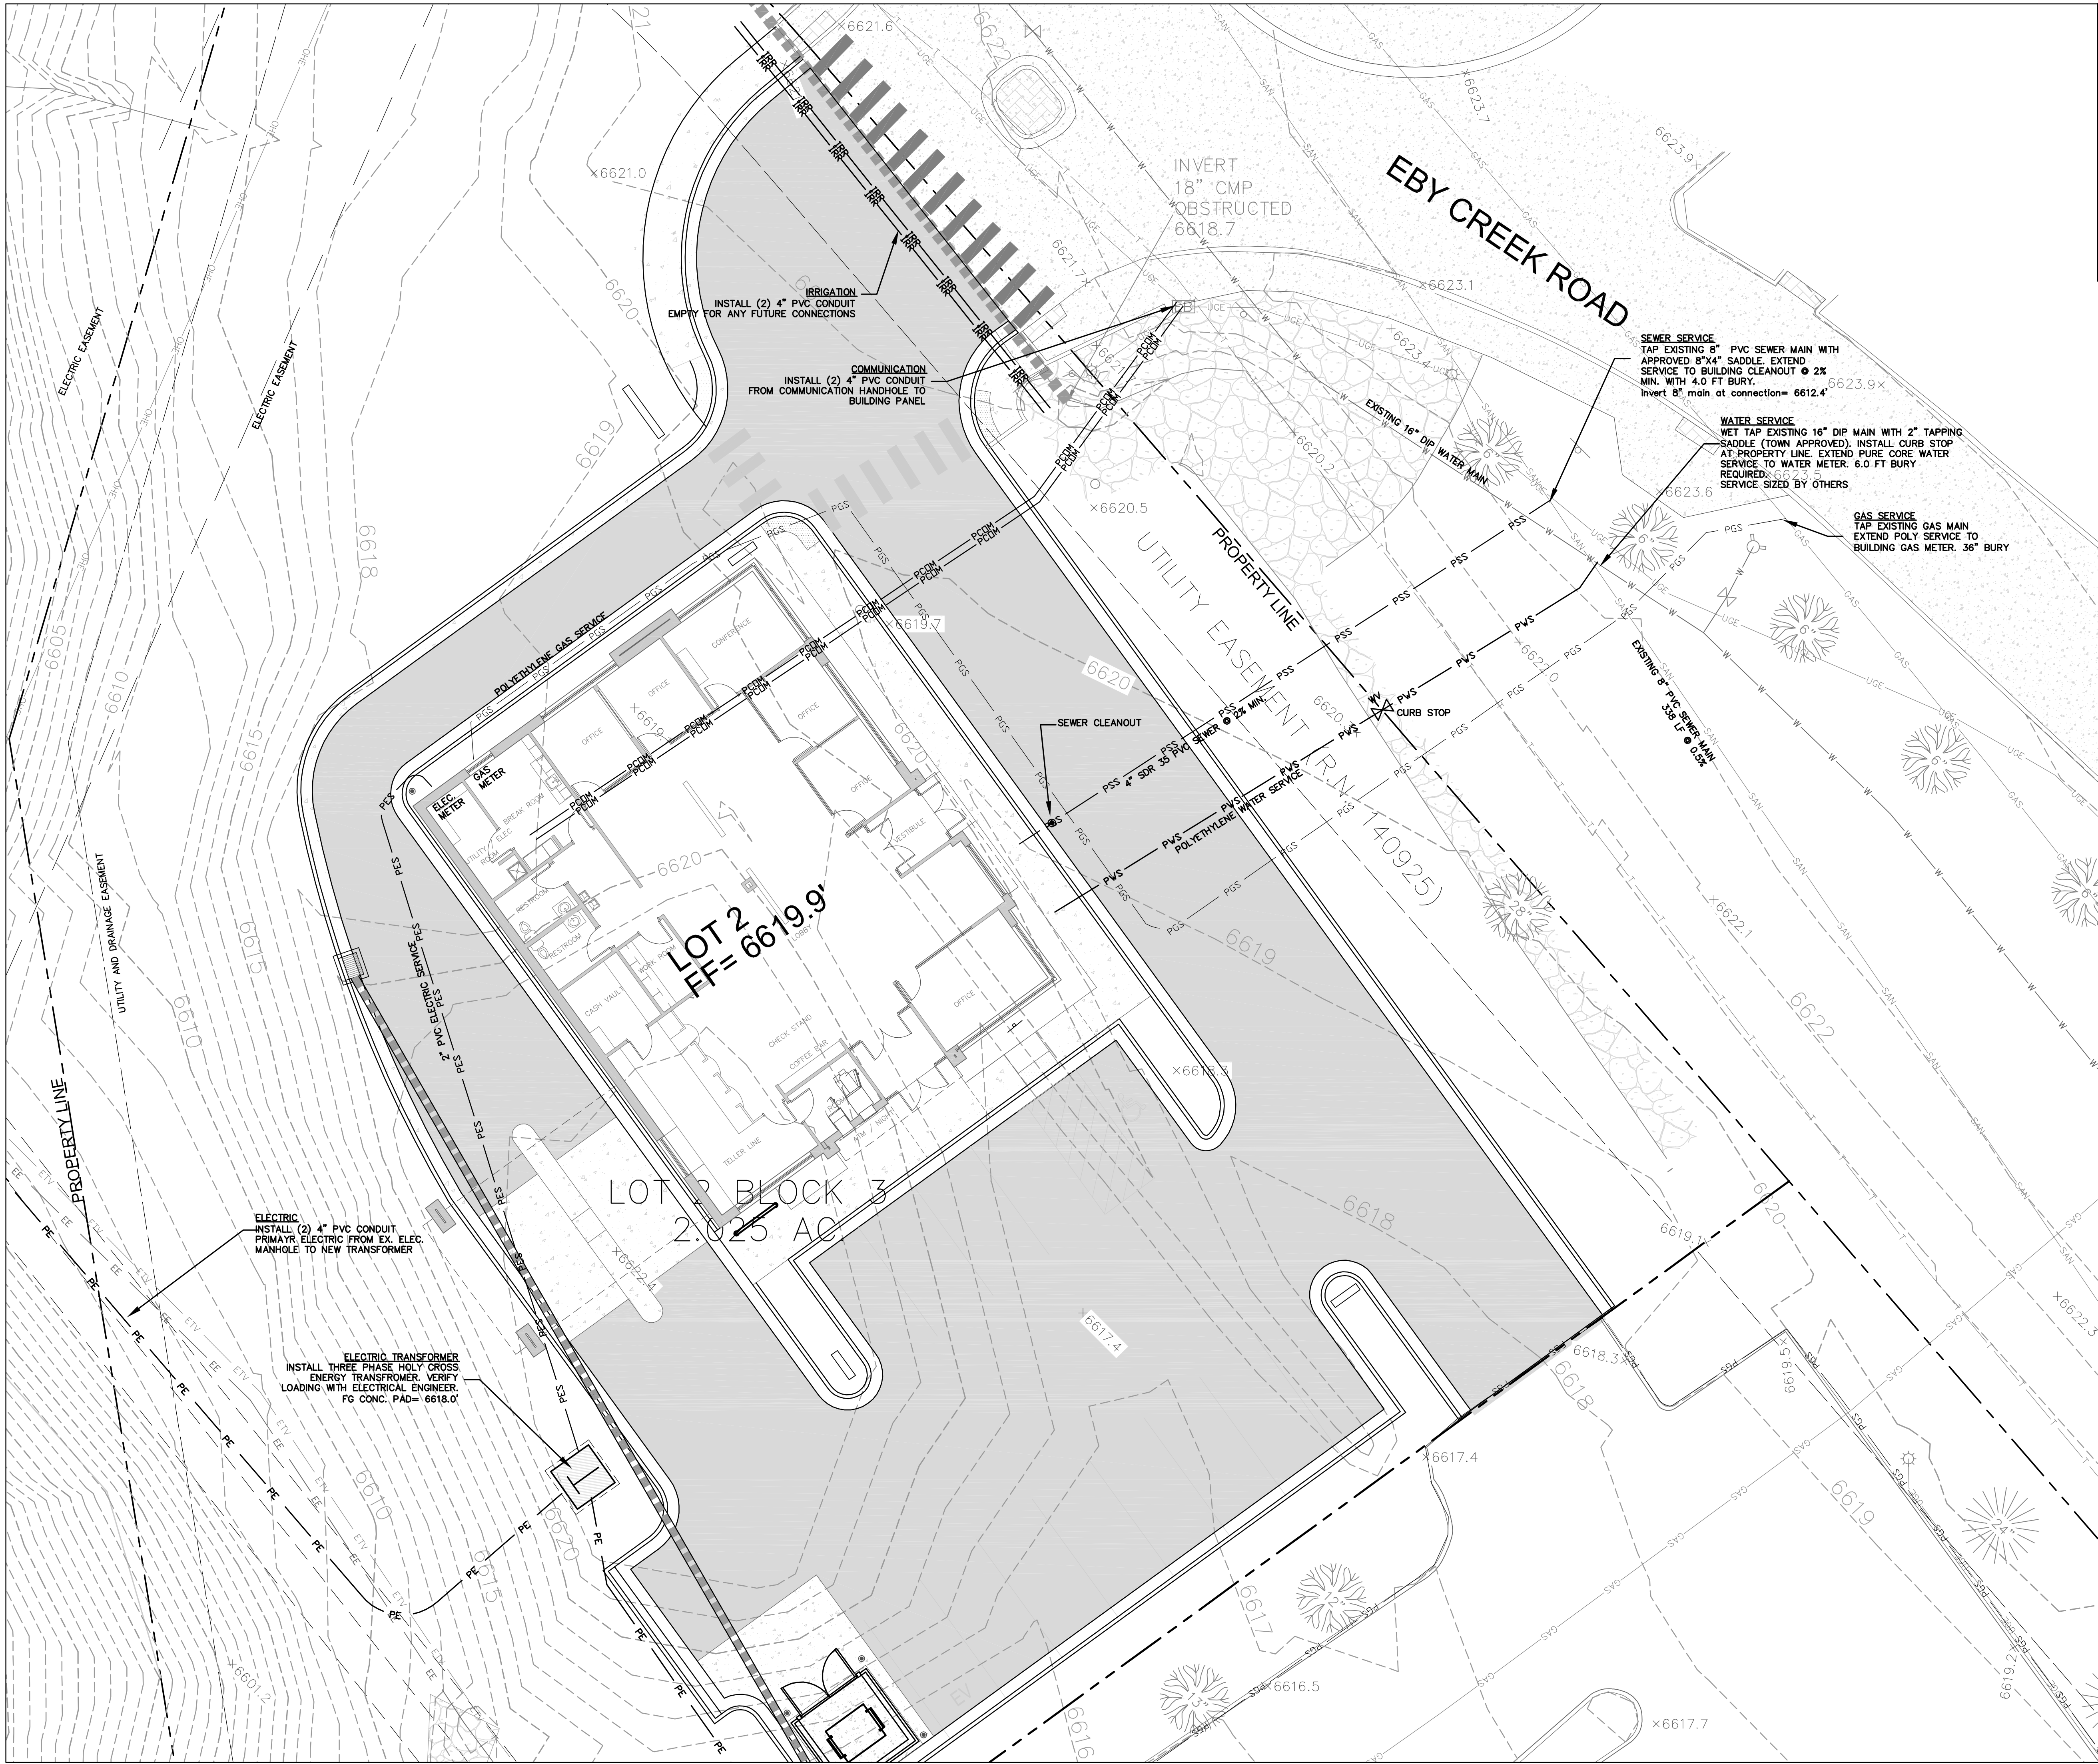

LEGEND	
	PROPOSED ELECTRIC
	PROPOSED ELECTRIC SERVICE
	PROPOSED COMM. SERVICE TV/PHONE
	PROPOSED GAS
	PROPOSED GAS SERVICE
	PROPOSED WATER
	PROPOSED SEWER
	PROPOSED WATER SERVICE
	PROPOSED SEWER SERVICE
	PROPOSED FIRE HYDRANT W/GV
	PROPOSED STORM SEWER
	PROPOSED TRANSFORMER & SECONDARY PEDESTALS
	PROPOSED COMM. PEDS
	PROPERTY LINE

TOPOGRAPHIC INFORMATION WAS PROVIDED BY EAGLE VALLEY SURVEYING 2024




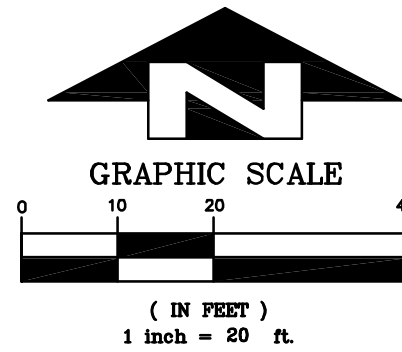


ADHERE TO TOWN OF EAGLE PUBLIC WORKS MANUAL FOR WATER/SEWER STANDARDS AND DETAILS

ANB BANK
EBY CREEK ROAD, EAGLE CO
UTILITY PLAN

DESIGNED	DRAWN	CHECKED	JOB NO.	DATE	NO.	DATE	REVISIONS	BY
MCW	TSL, MCW	MCW	--	12/02/2024			DEVELOPMENT PERMIT	MCW

SHEET
C4.0

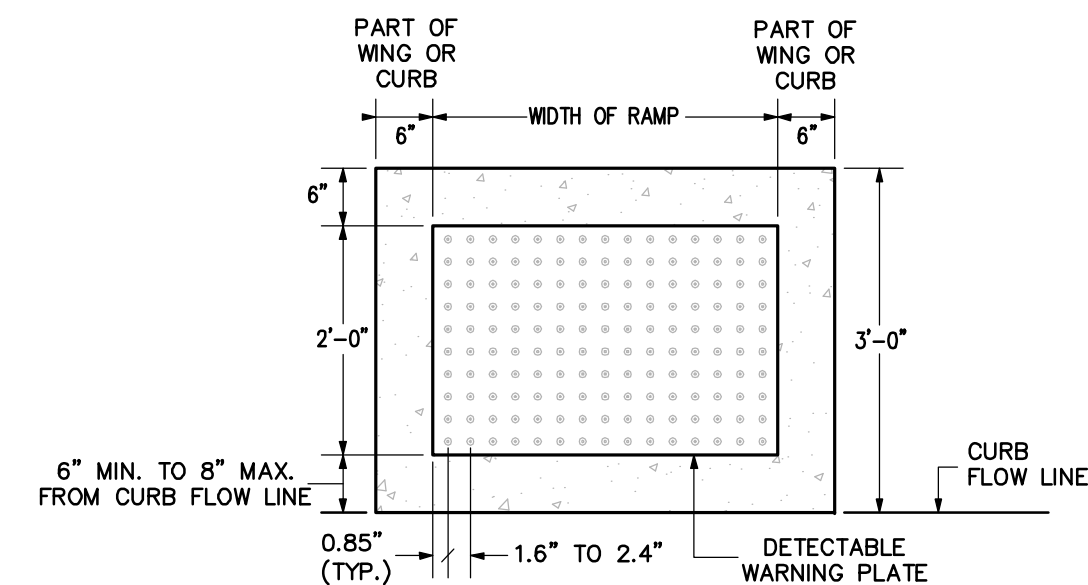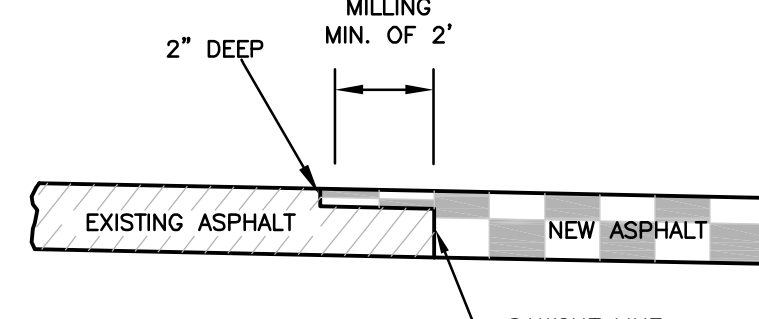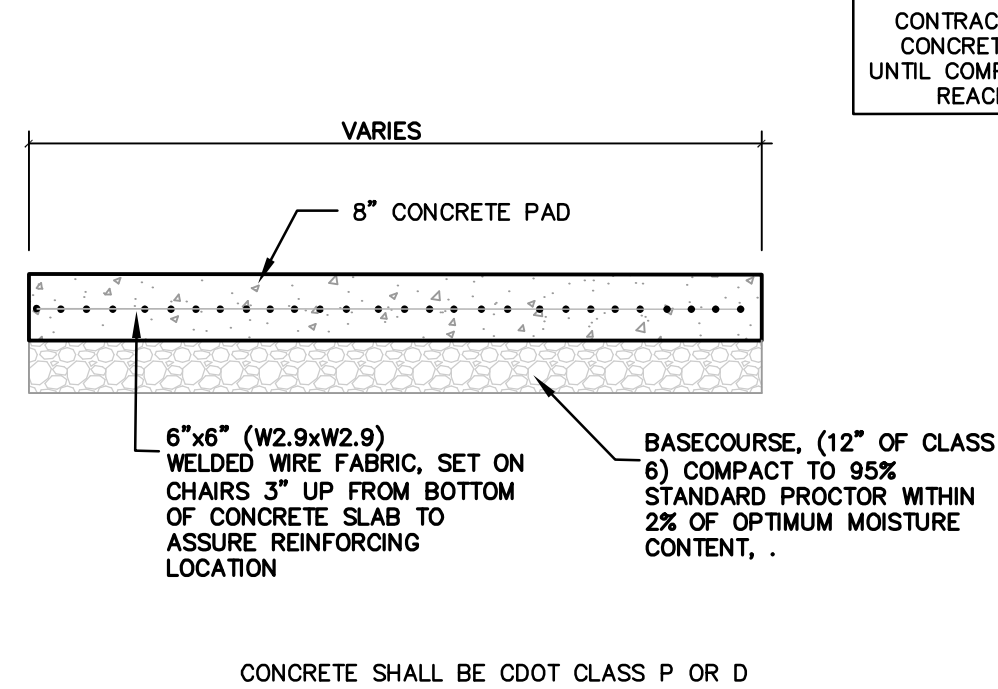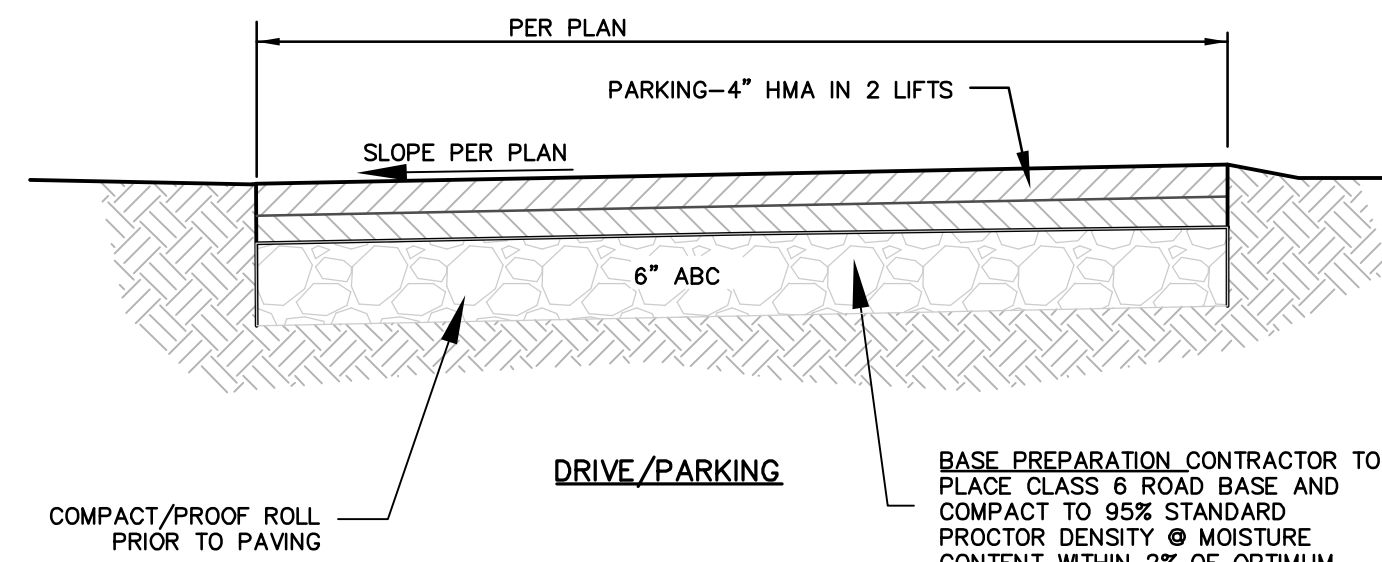

NOTES







1. THE TRUNCATED DOME PLATE SHALL BE EMBEDDED IN THE CONCRETE CURB RAMP WHILE CONCRETE IS PLASTIC.
2. THE TRUNCATED DOME PLATE SHALL BE EAST JORDAN IRON WORKS OR NEENAH OR ALTERNATE AS APPROVED BY THE TOWN OF GYPSUM ENGINEERING.
3. WHEN DETECTABLE WARNING SURFACE IS CUT, GRIND OFF REMAINING PORTION OF ANY CUT DOMES. SEAL ALL CUT PANEL EDGES TO PREVENT WATER DAMAGE.

A	ASPHALT ROAD AND PARKING SECTION
---	----------------------------------

B	CONCRETE DUMPSTER PAD
---	-----------------------

C	MILLED SHEAR STEP
---	-------------------

D	ADA RAMP
---	----------

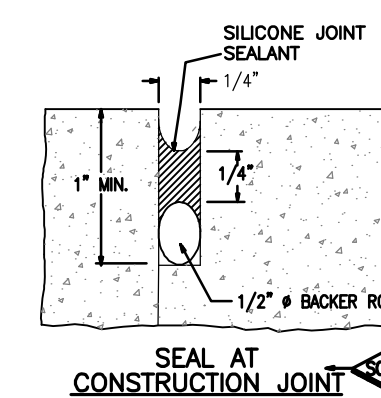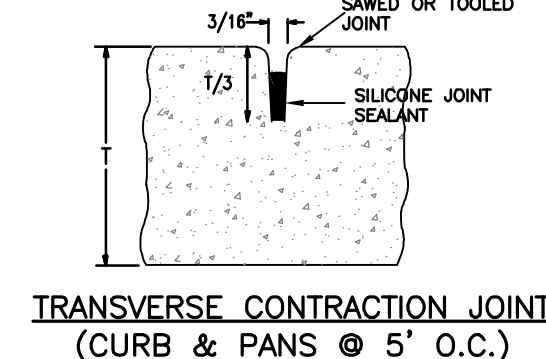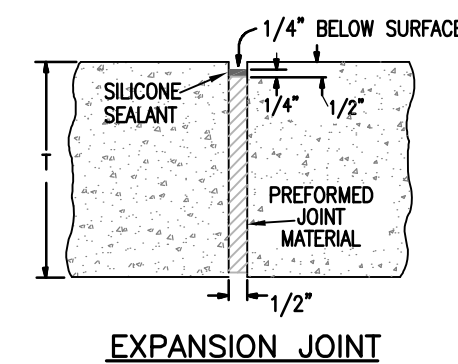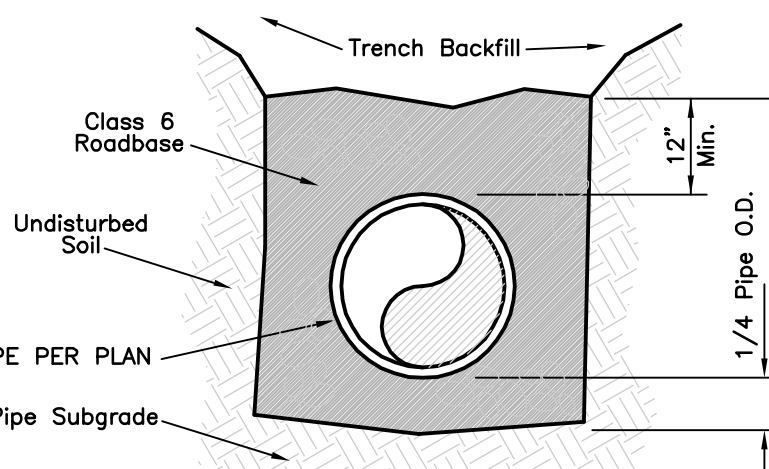
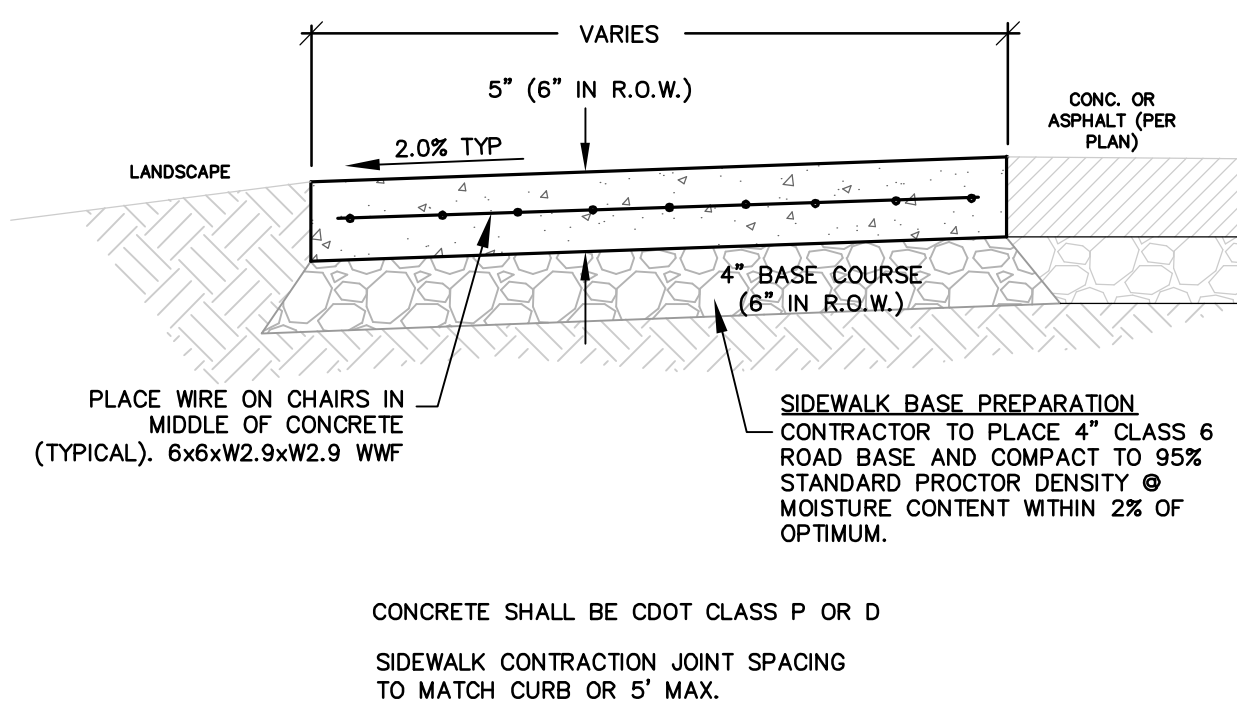
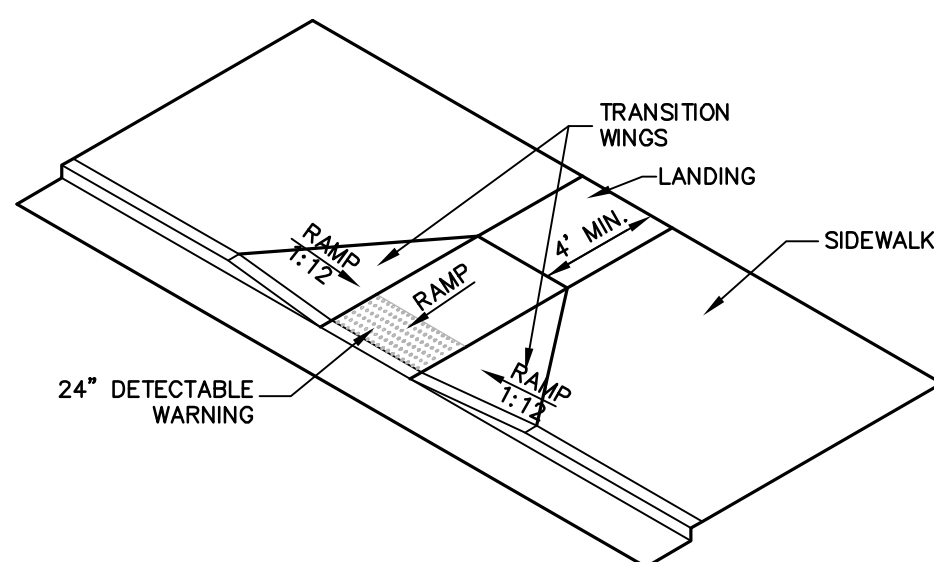


E	ADA RAMP WITH WALK
---	--------------------



CONCRETE SIDEWALK SECTION

CULVERT BEDDING

CONCRETE JOINTING

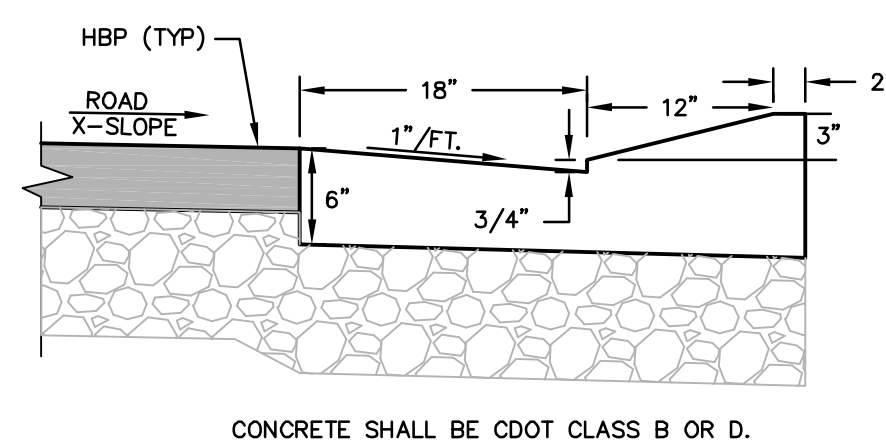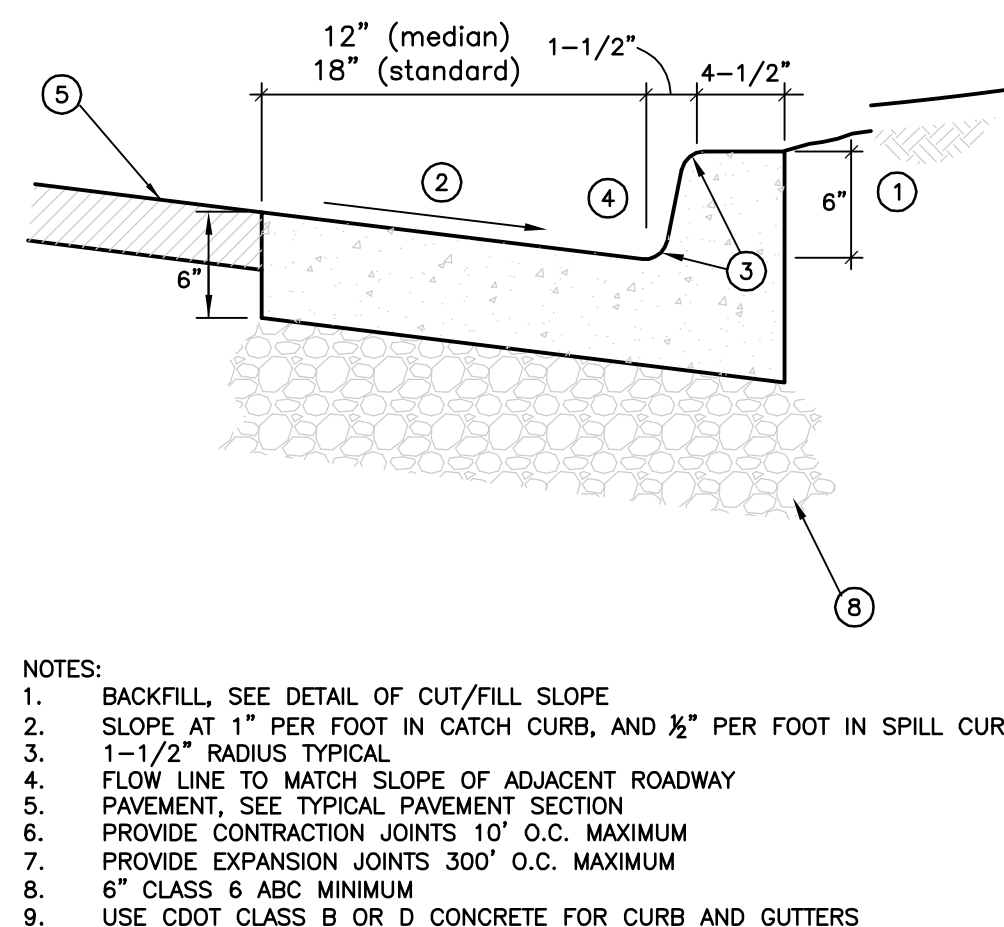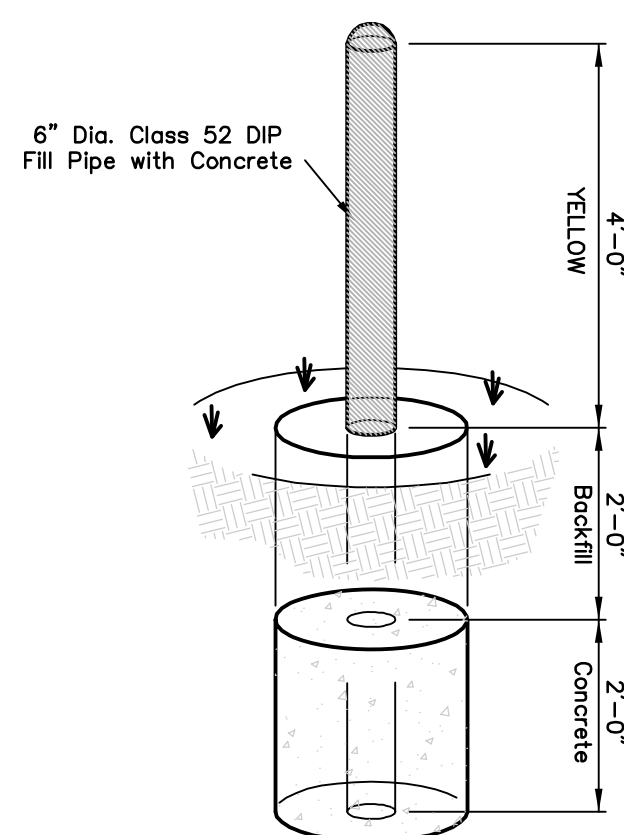






MOUNTABLE CURB

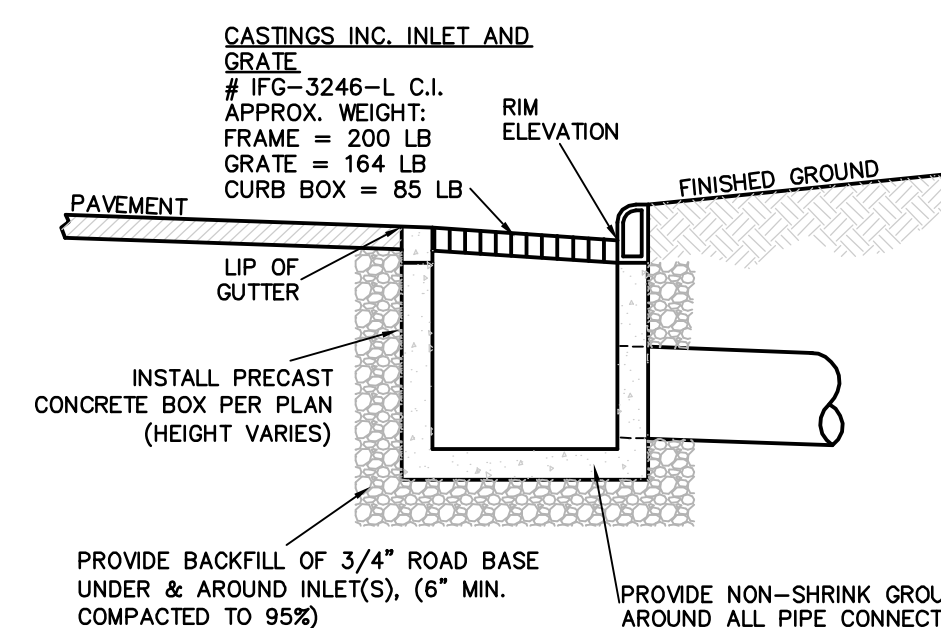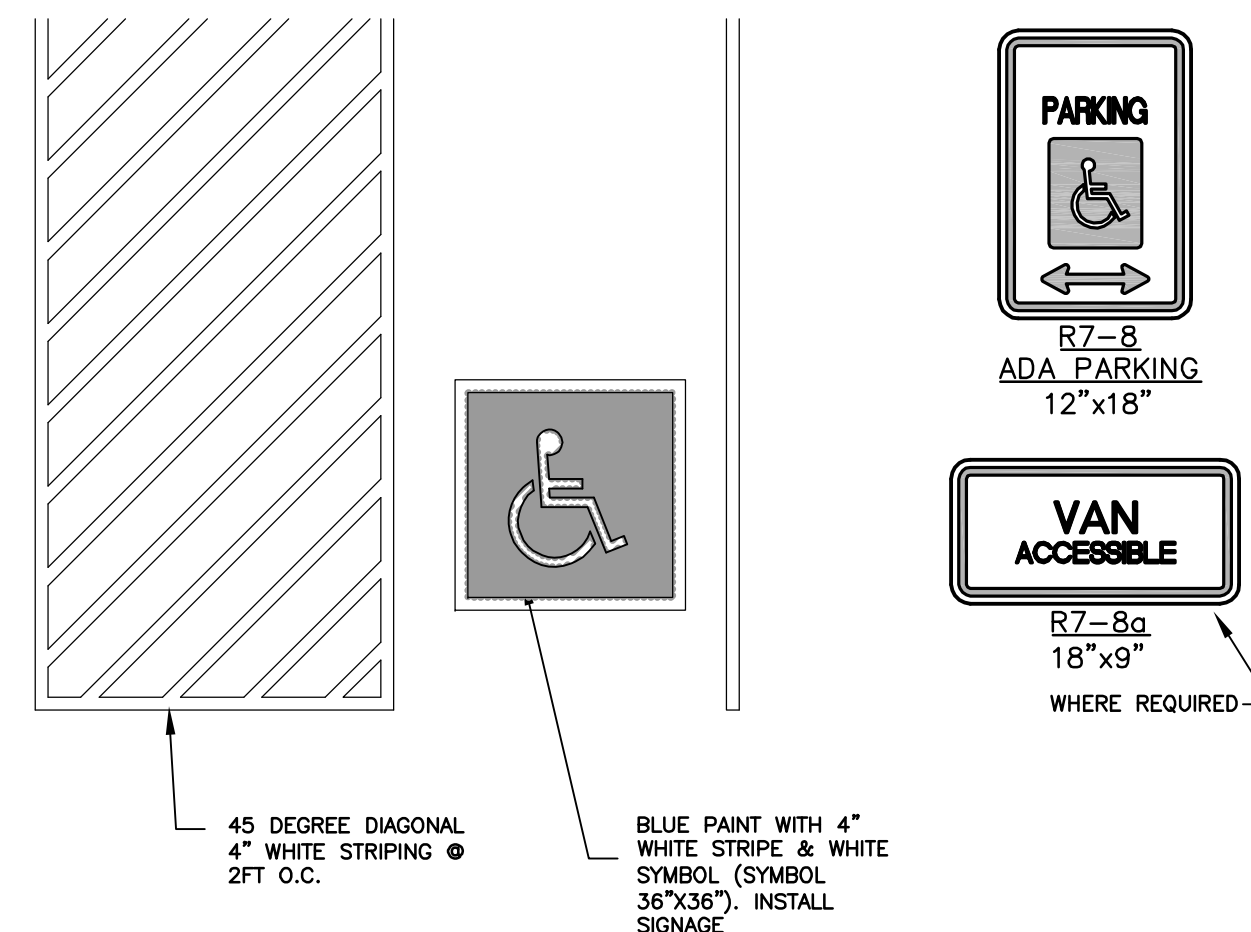

I	CONCRETE / STEEL BOLLARD
---	--------------------------

CONCRETE CURB AND GUTTER

HANDICAP PARKING

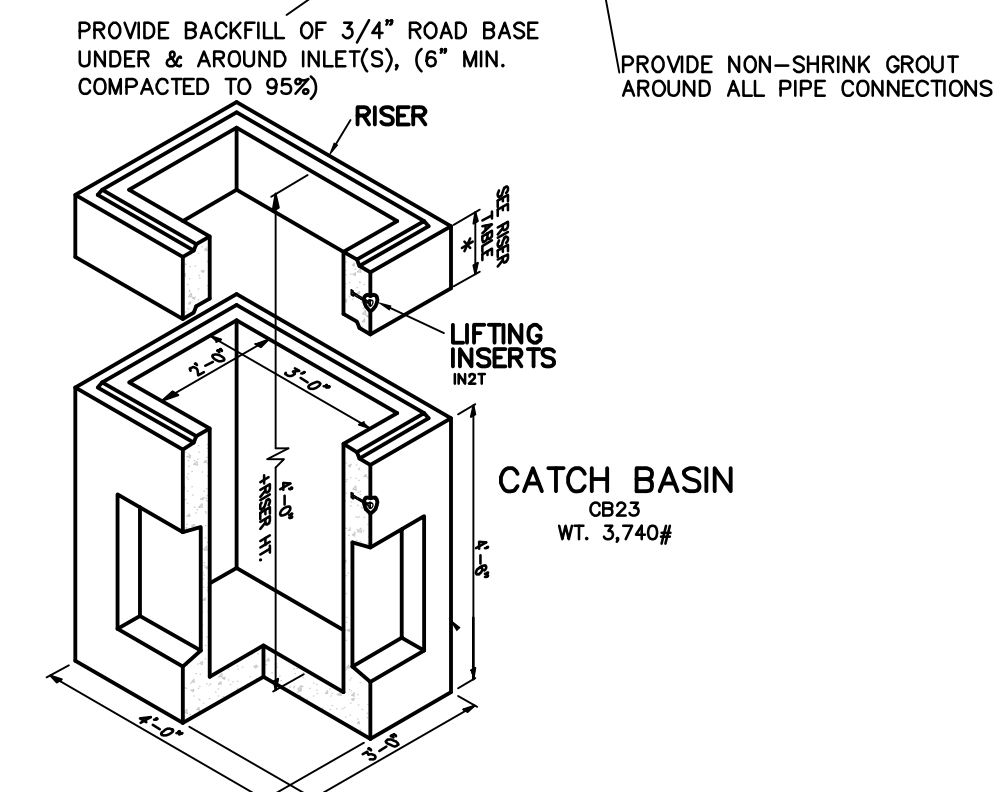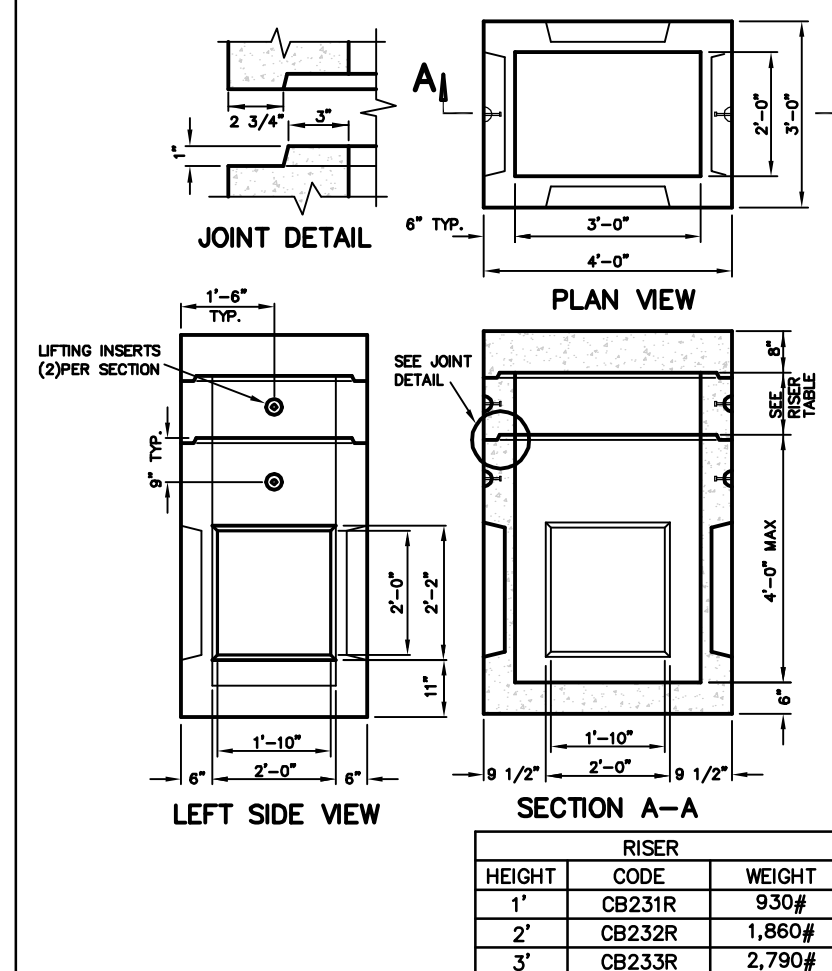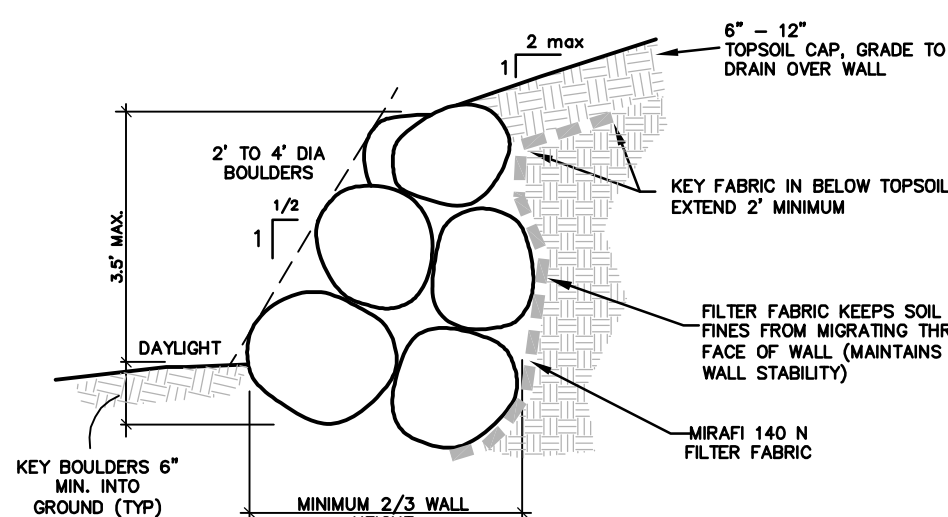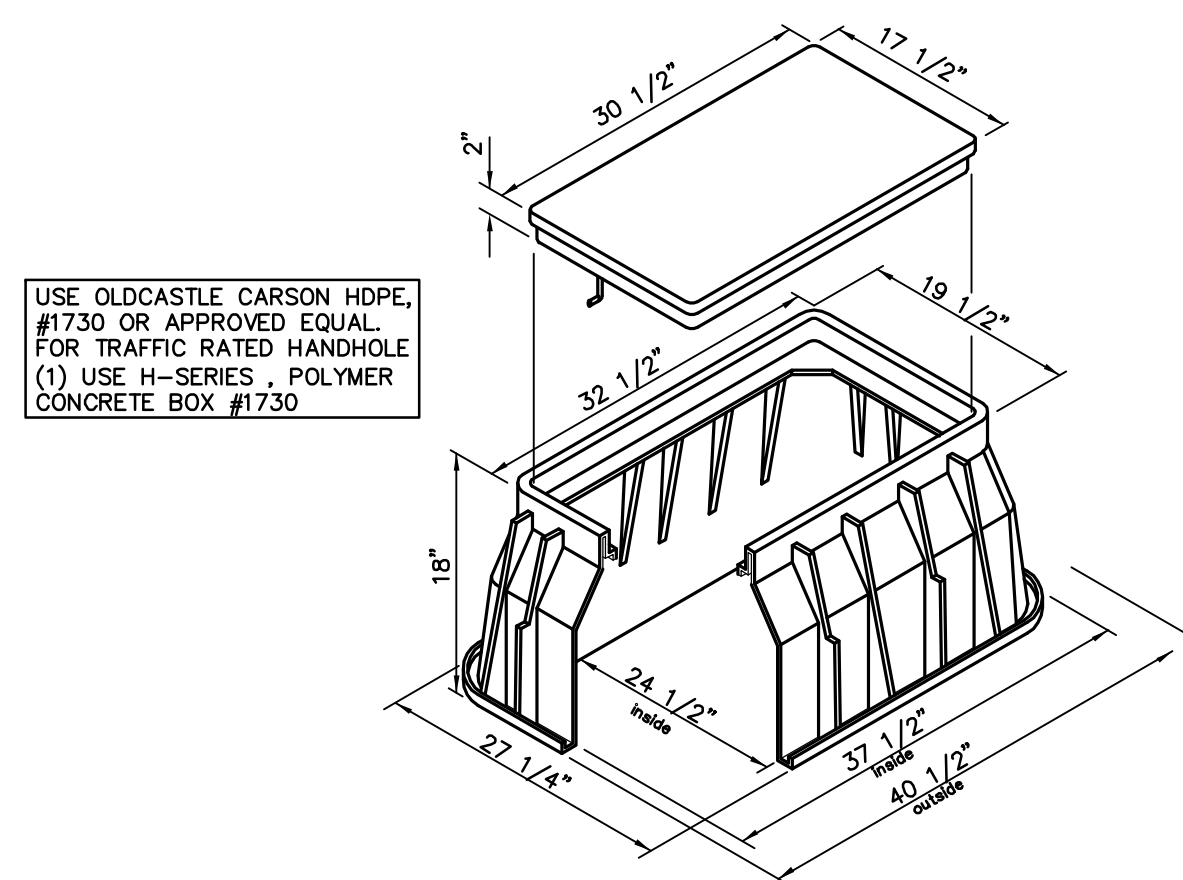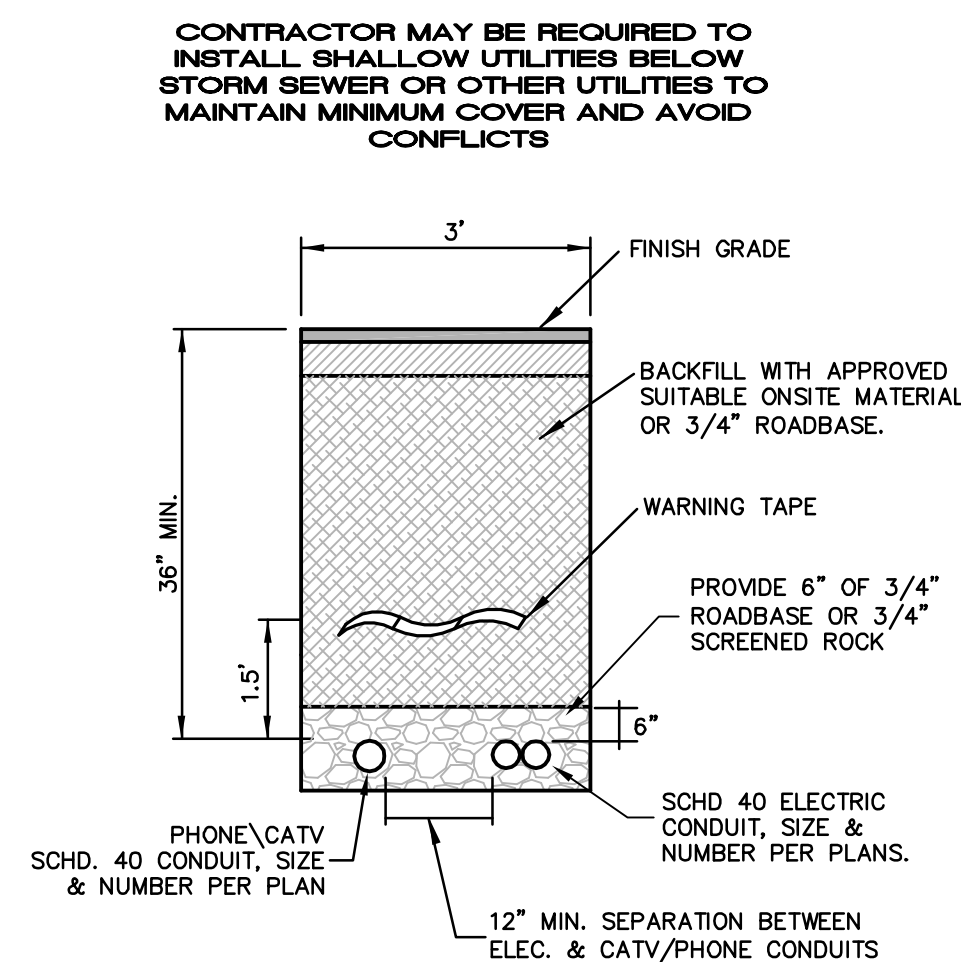

NOTES:


1. CATCH BASINS ARE DESIGNED TO MEET ASTM C858 WITH AASHTO HS-20 LOADING.
2. OPENINGS MAY BE LOCATED AS REQUIRED.
3. CHECK HARDWARE SECTION FOR OPTIONAL ACCESSORIES.

M	ELEC./ PHONE TRENCH
---	---------------------





HANDHOLE- COMMUNICATION

BOULDER WALL (4 FT AND UNDER)


2' x 3' CURB INLET

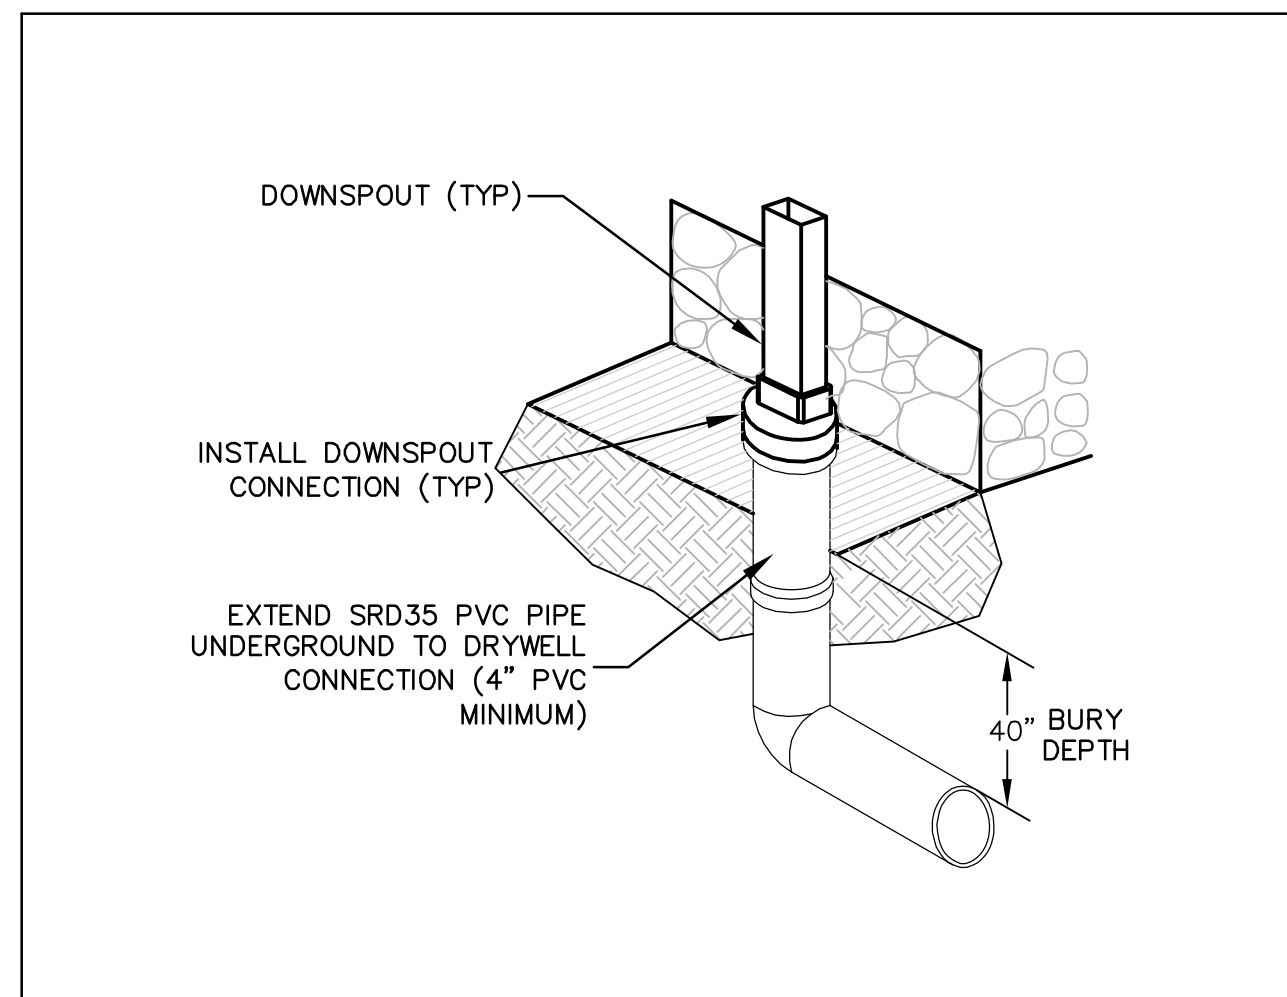



A	DOWNSPOUT CONNECTION
---	----------------------

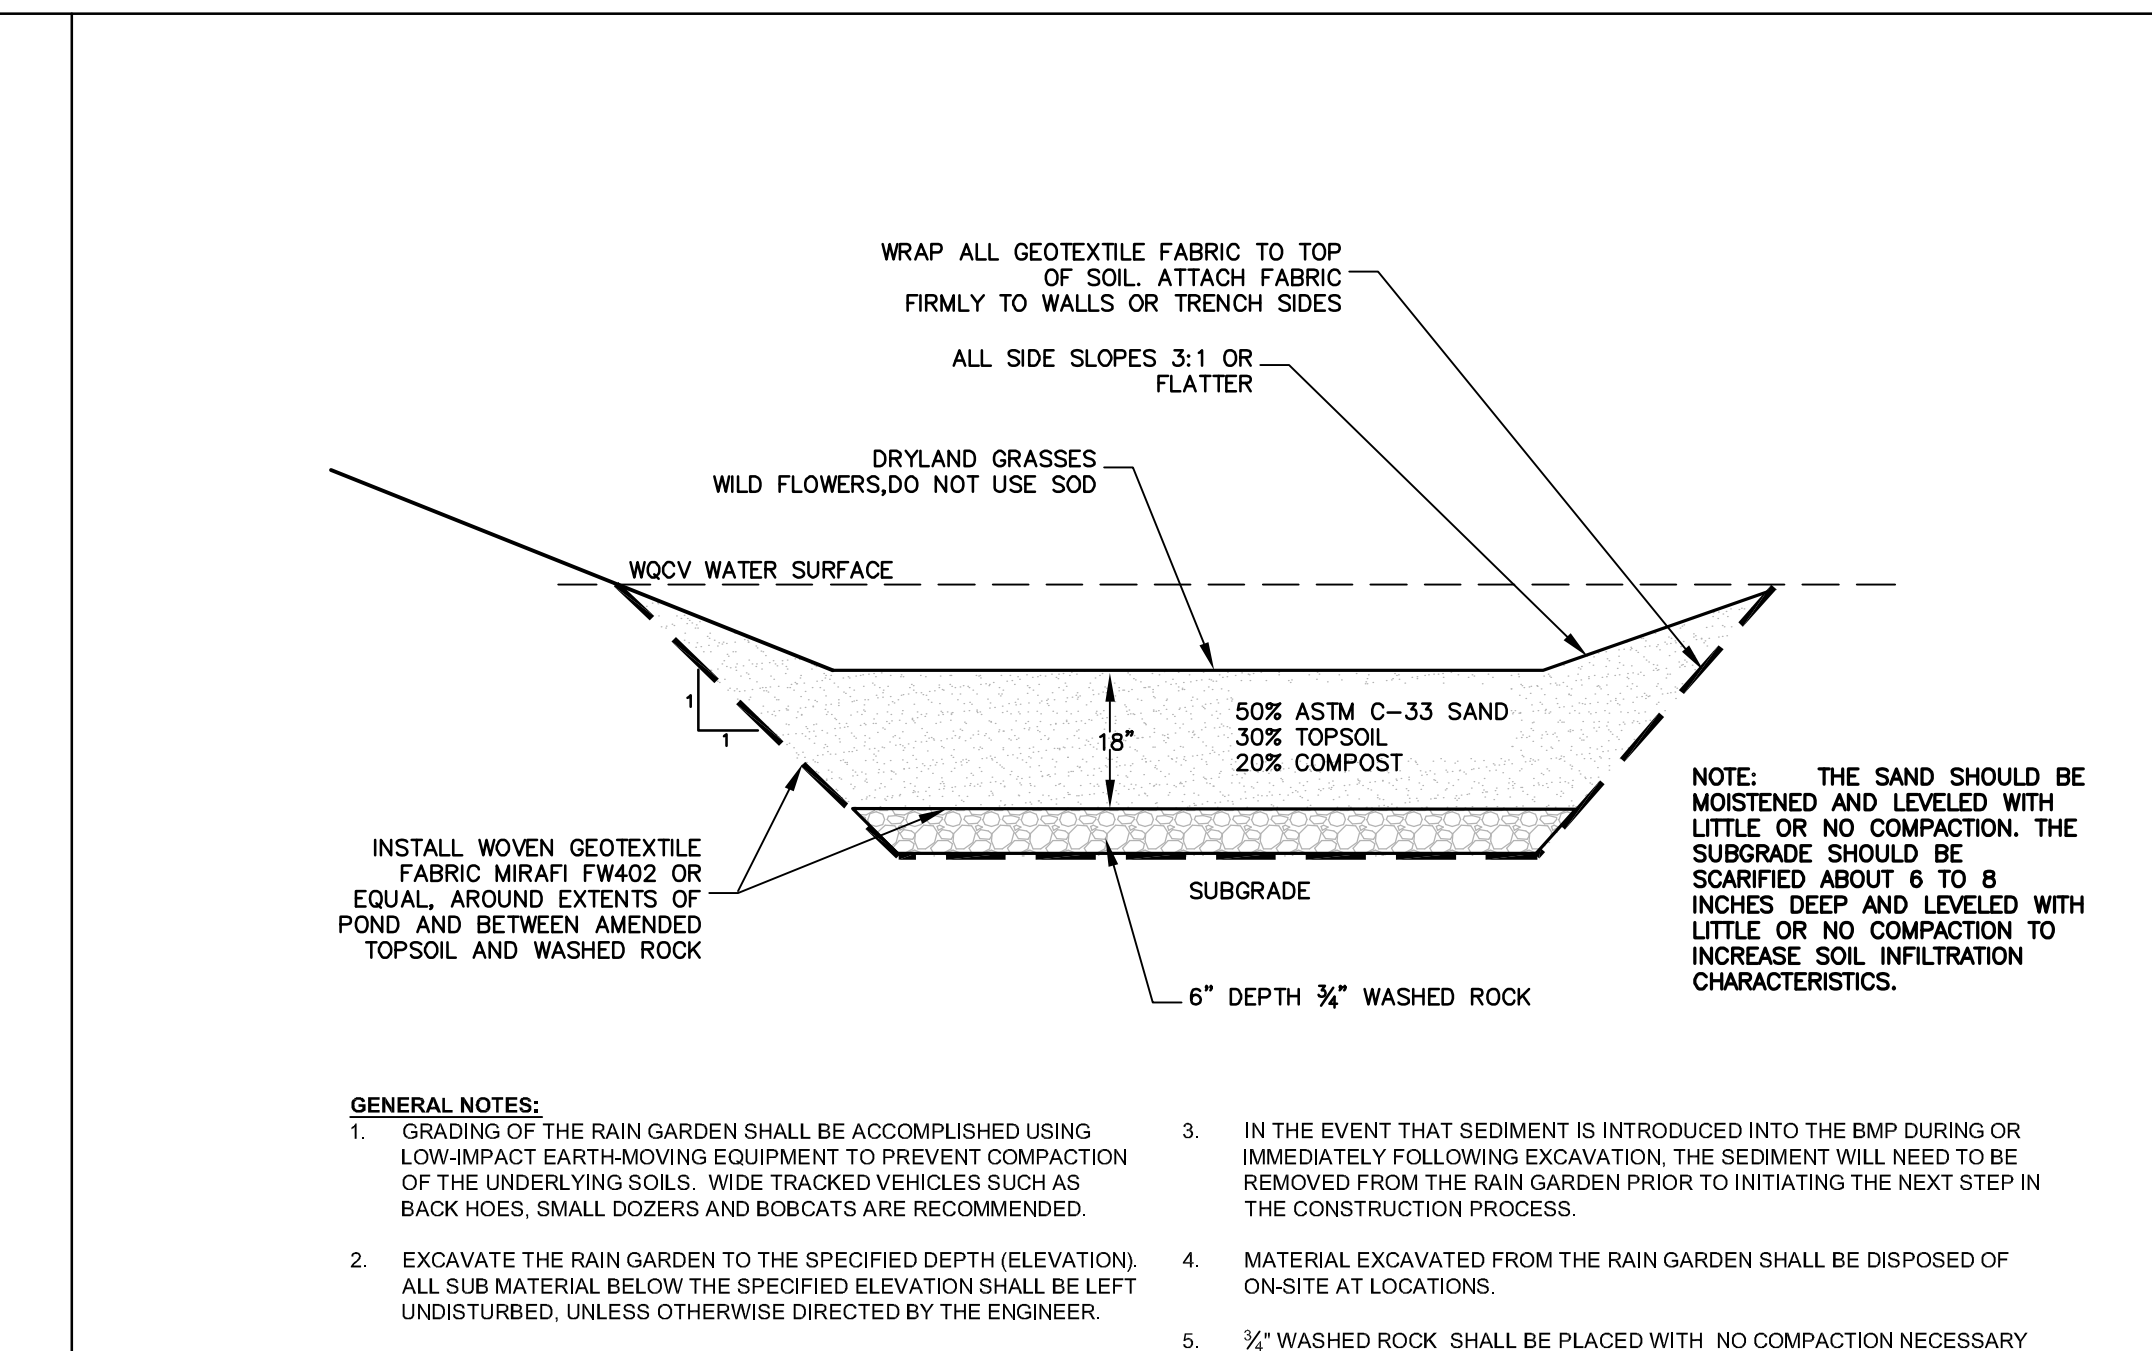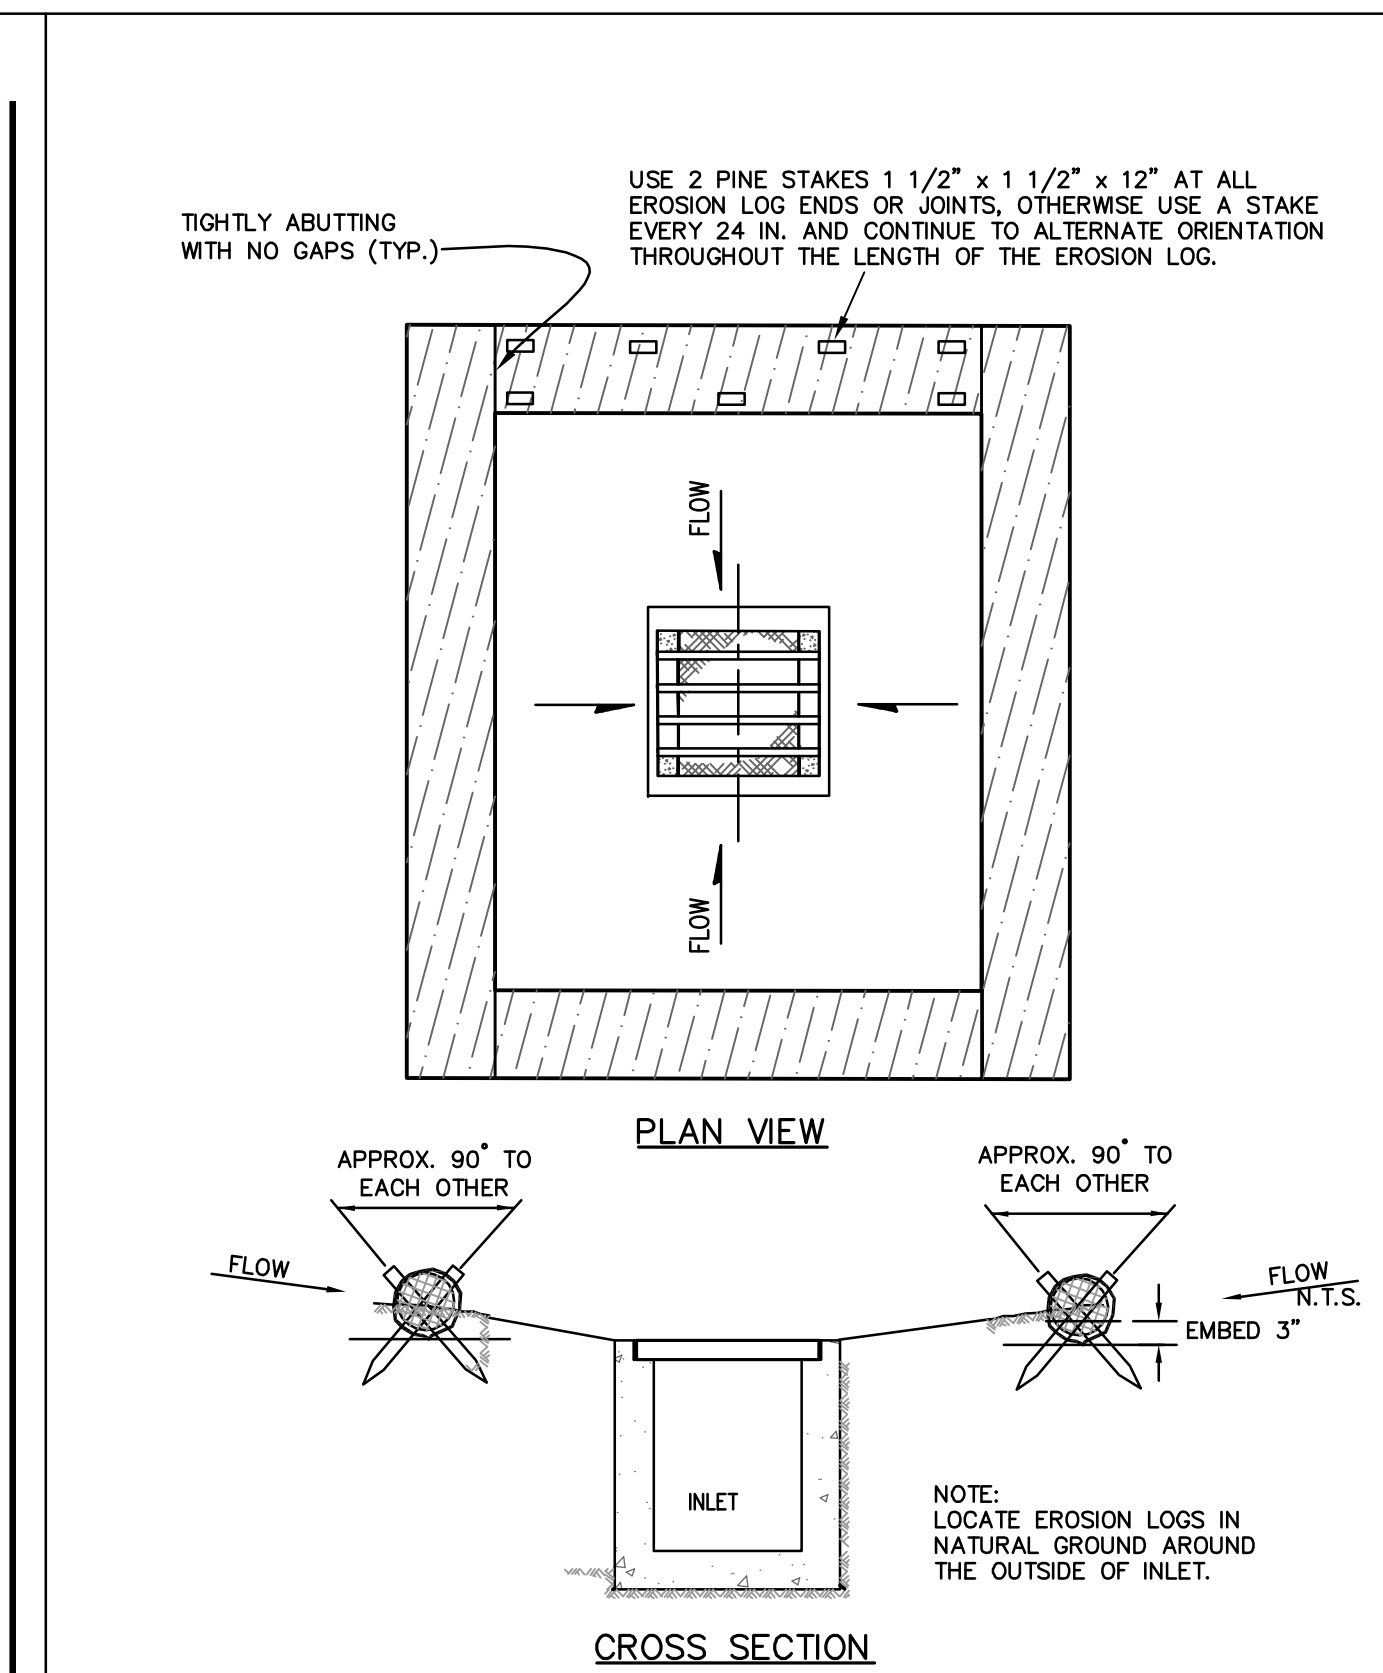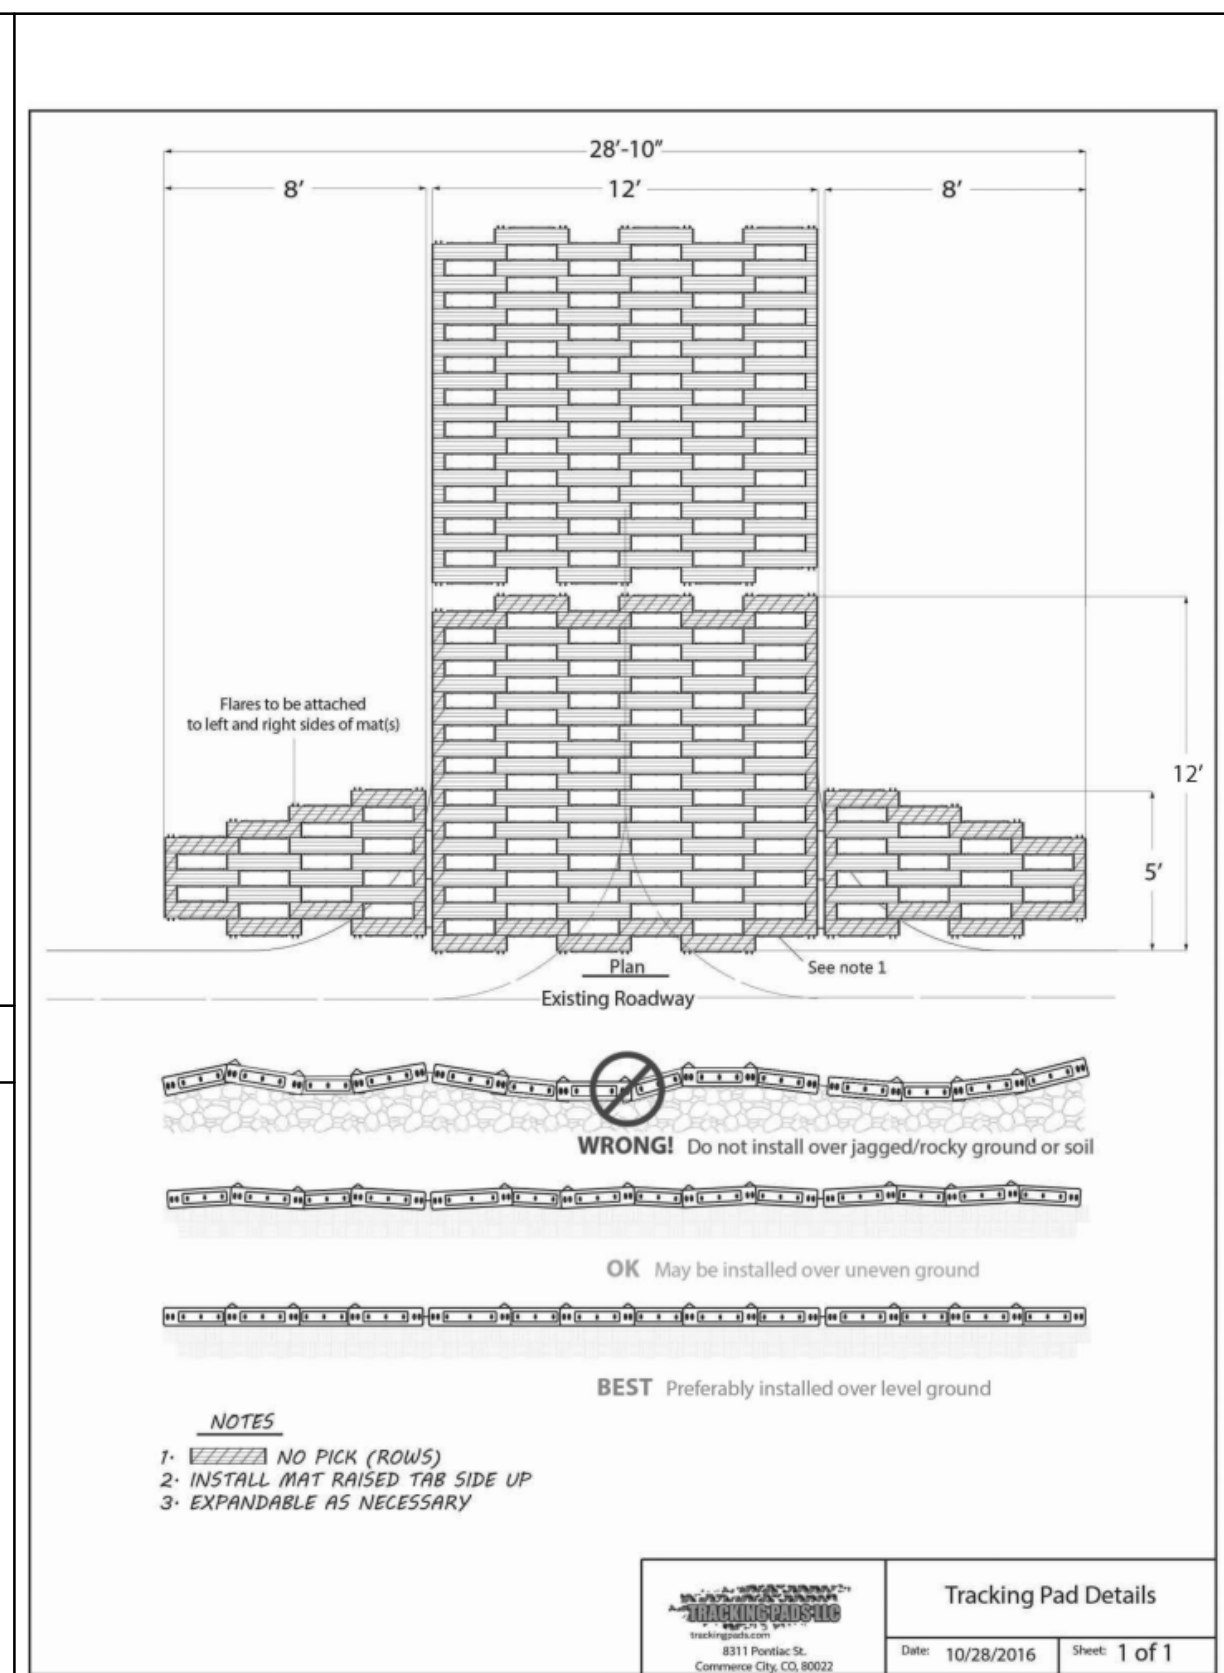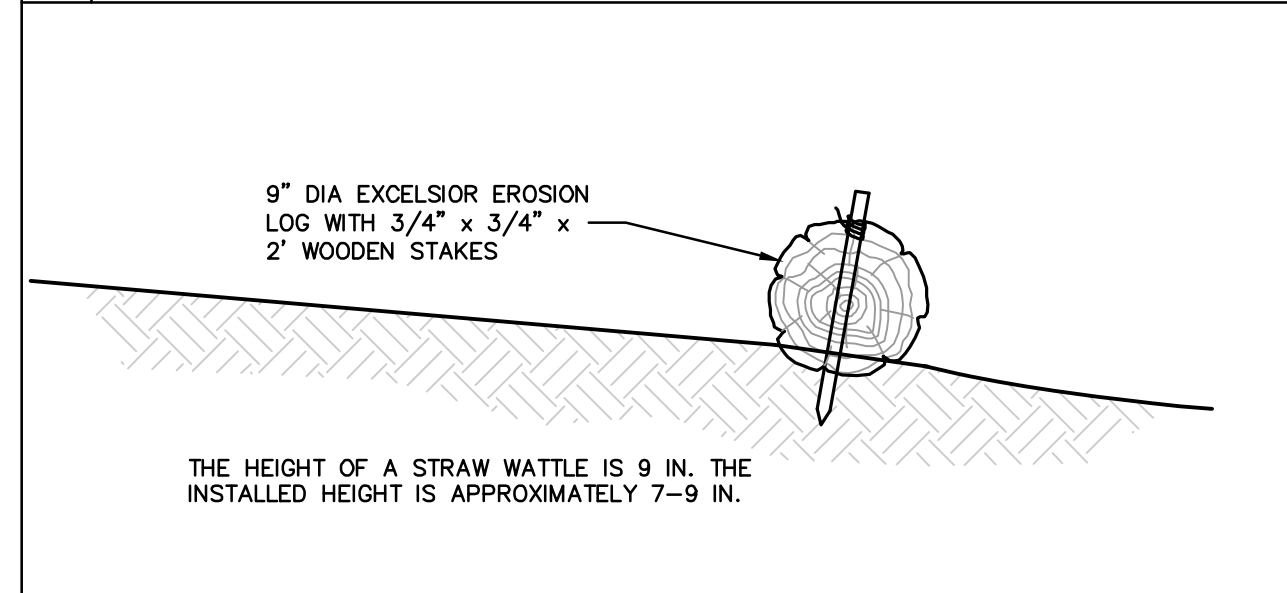

B	EROSION LOG WATTLES
---	---------------------

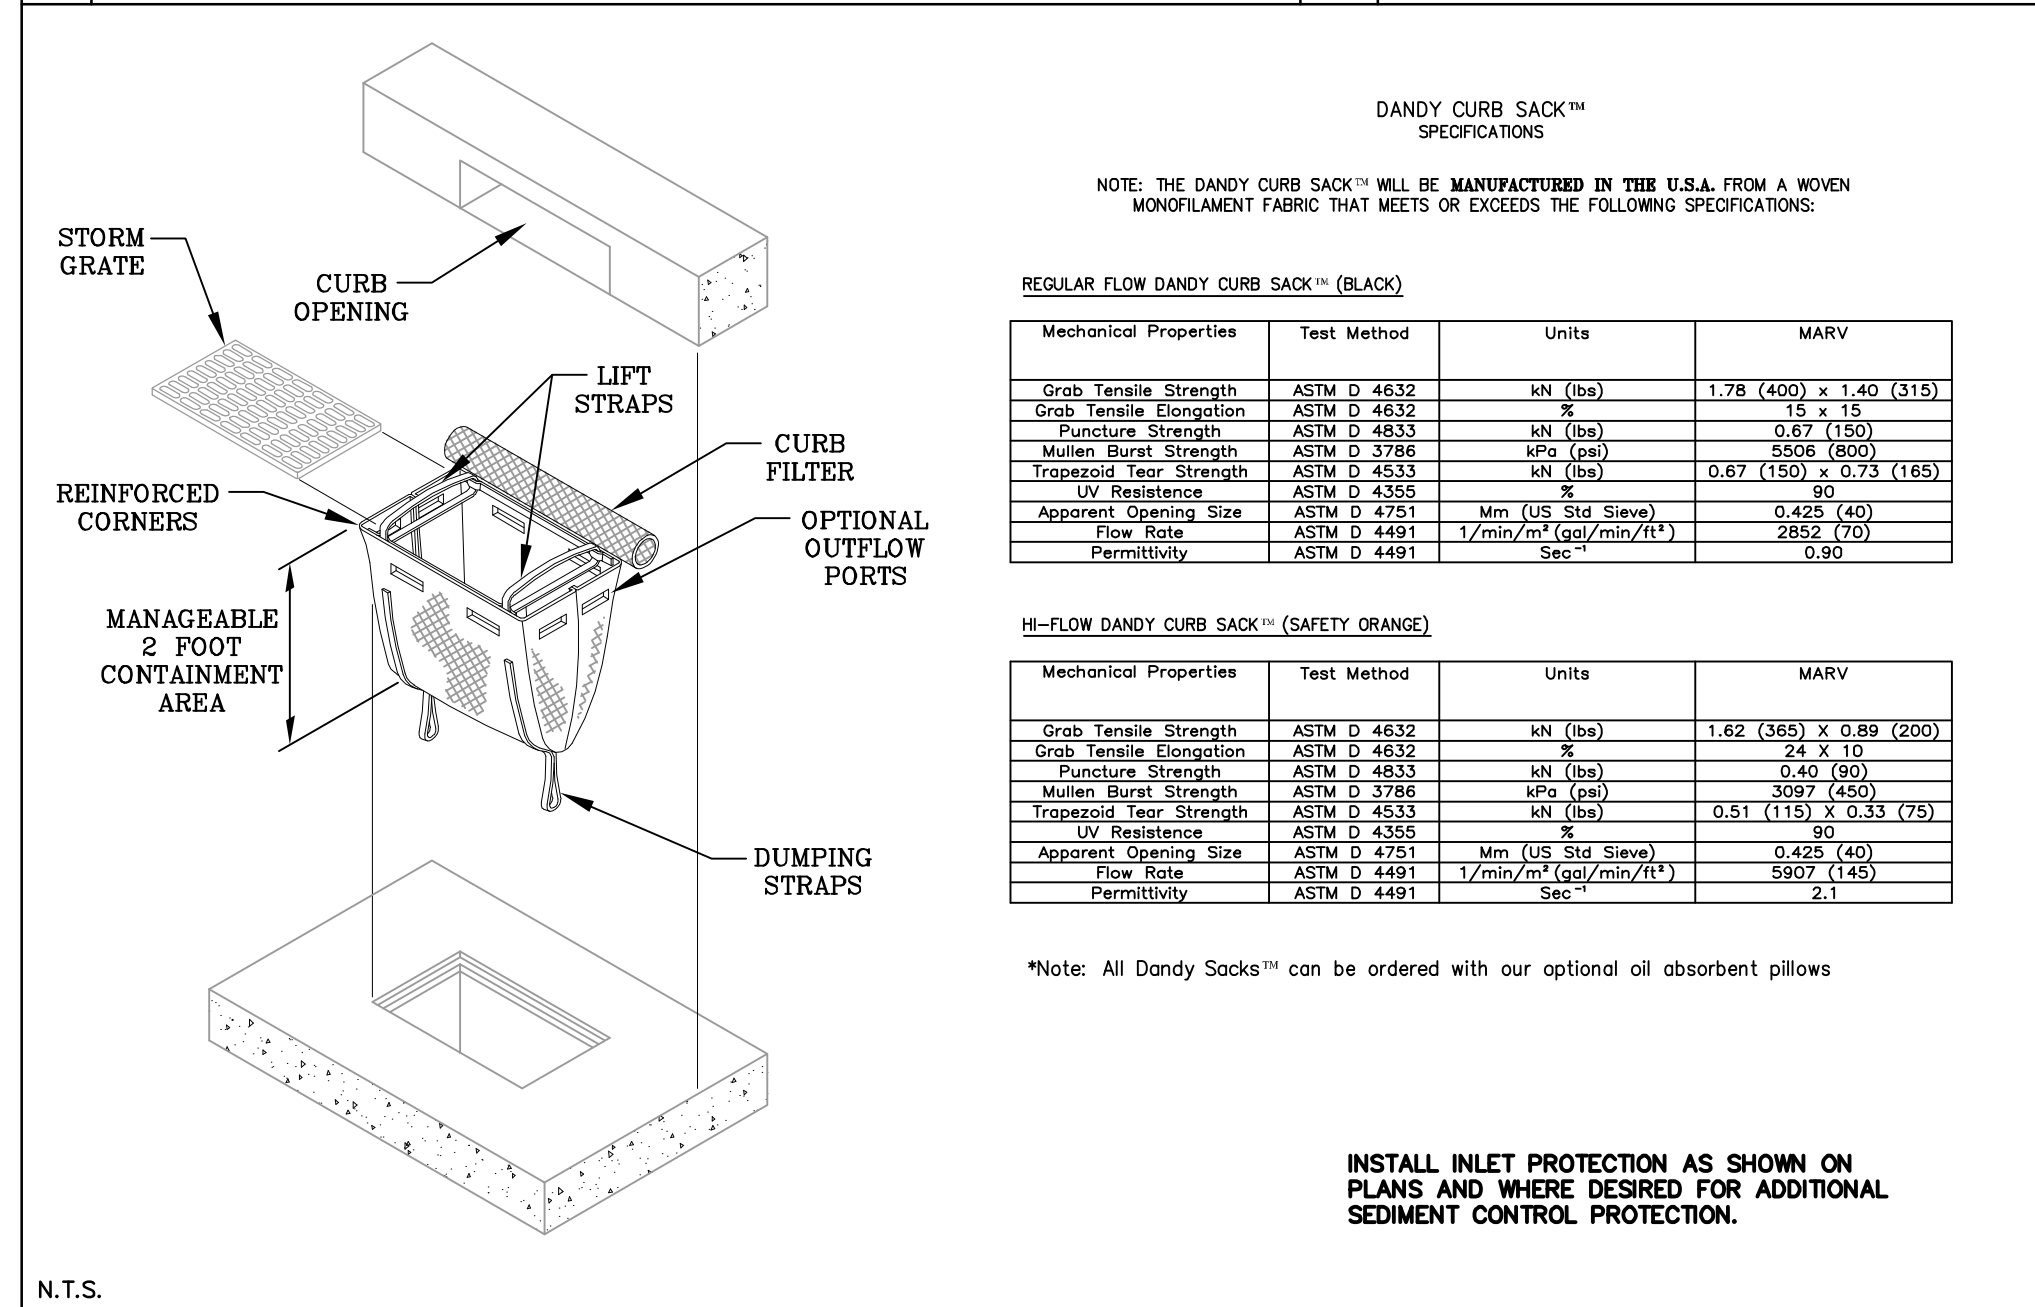

E	CURB SACK INLET PROTECTION
---	----------------------------

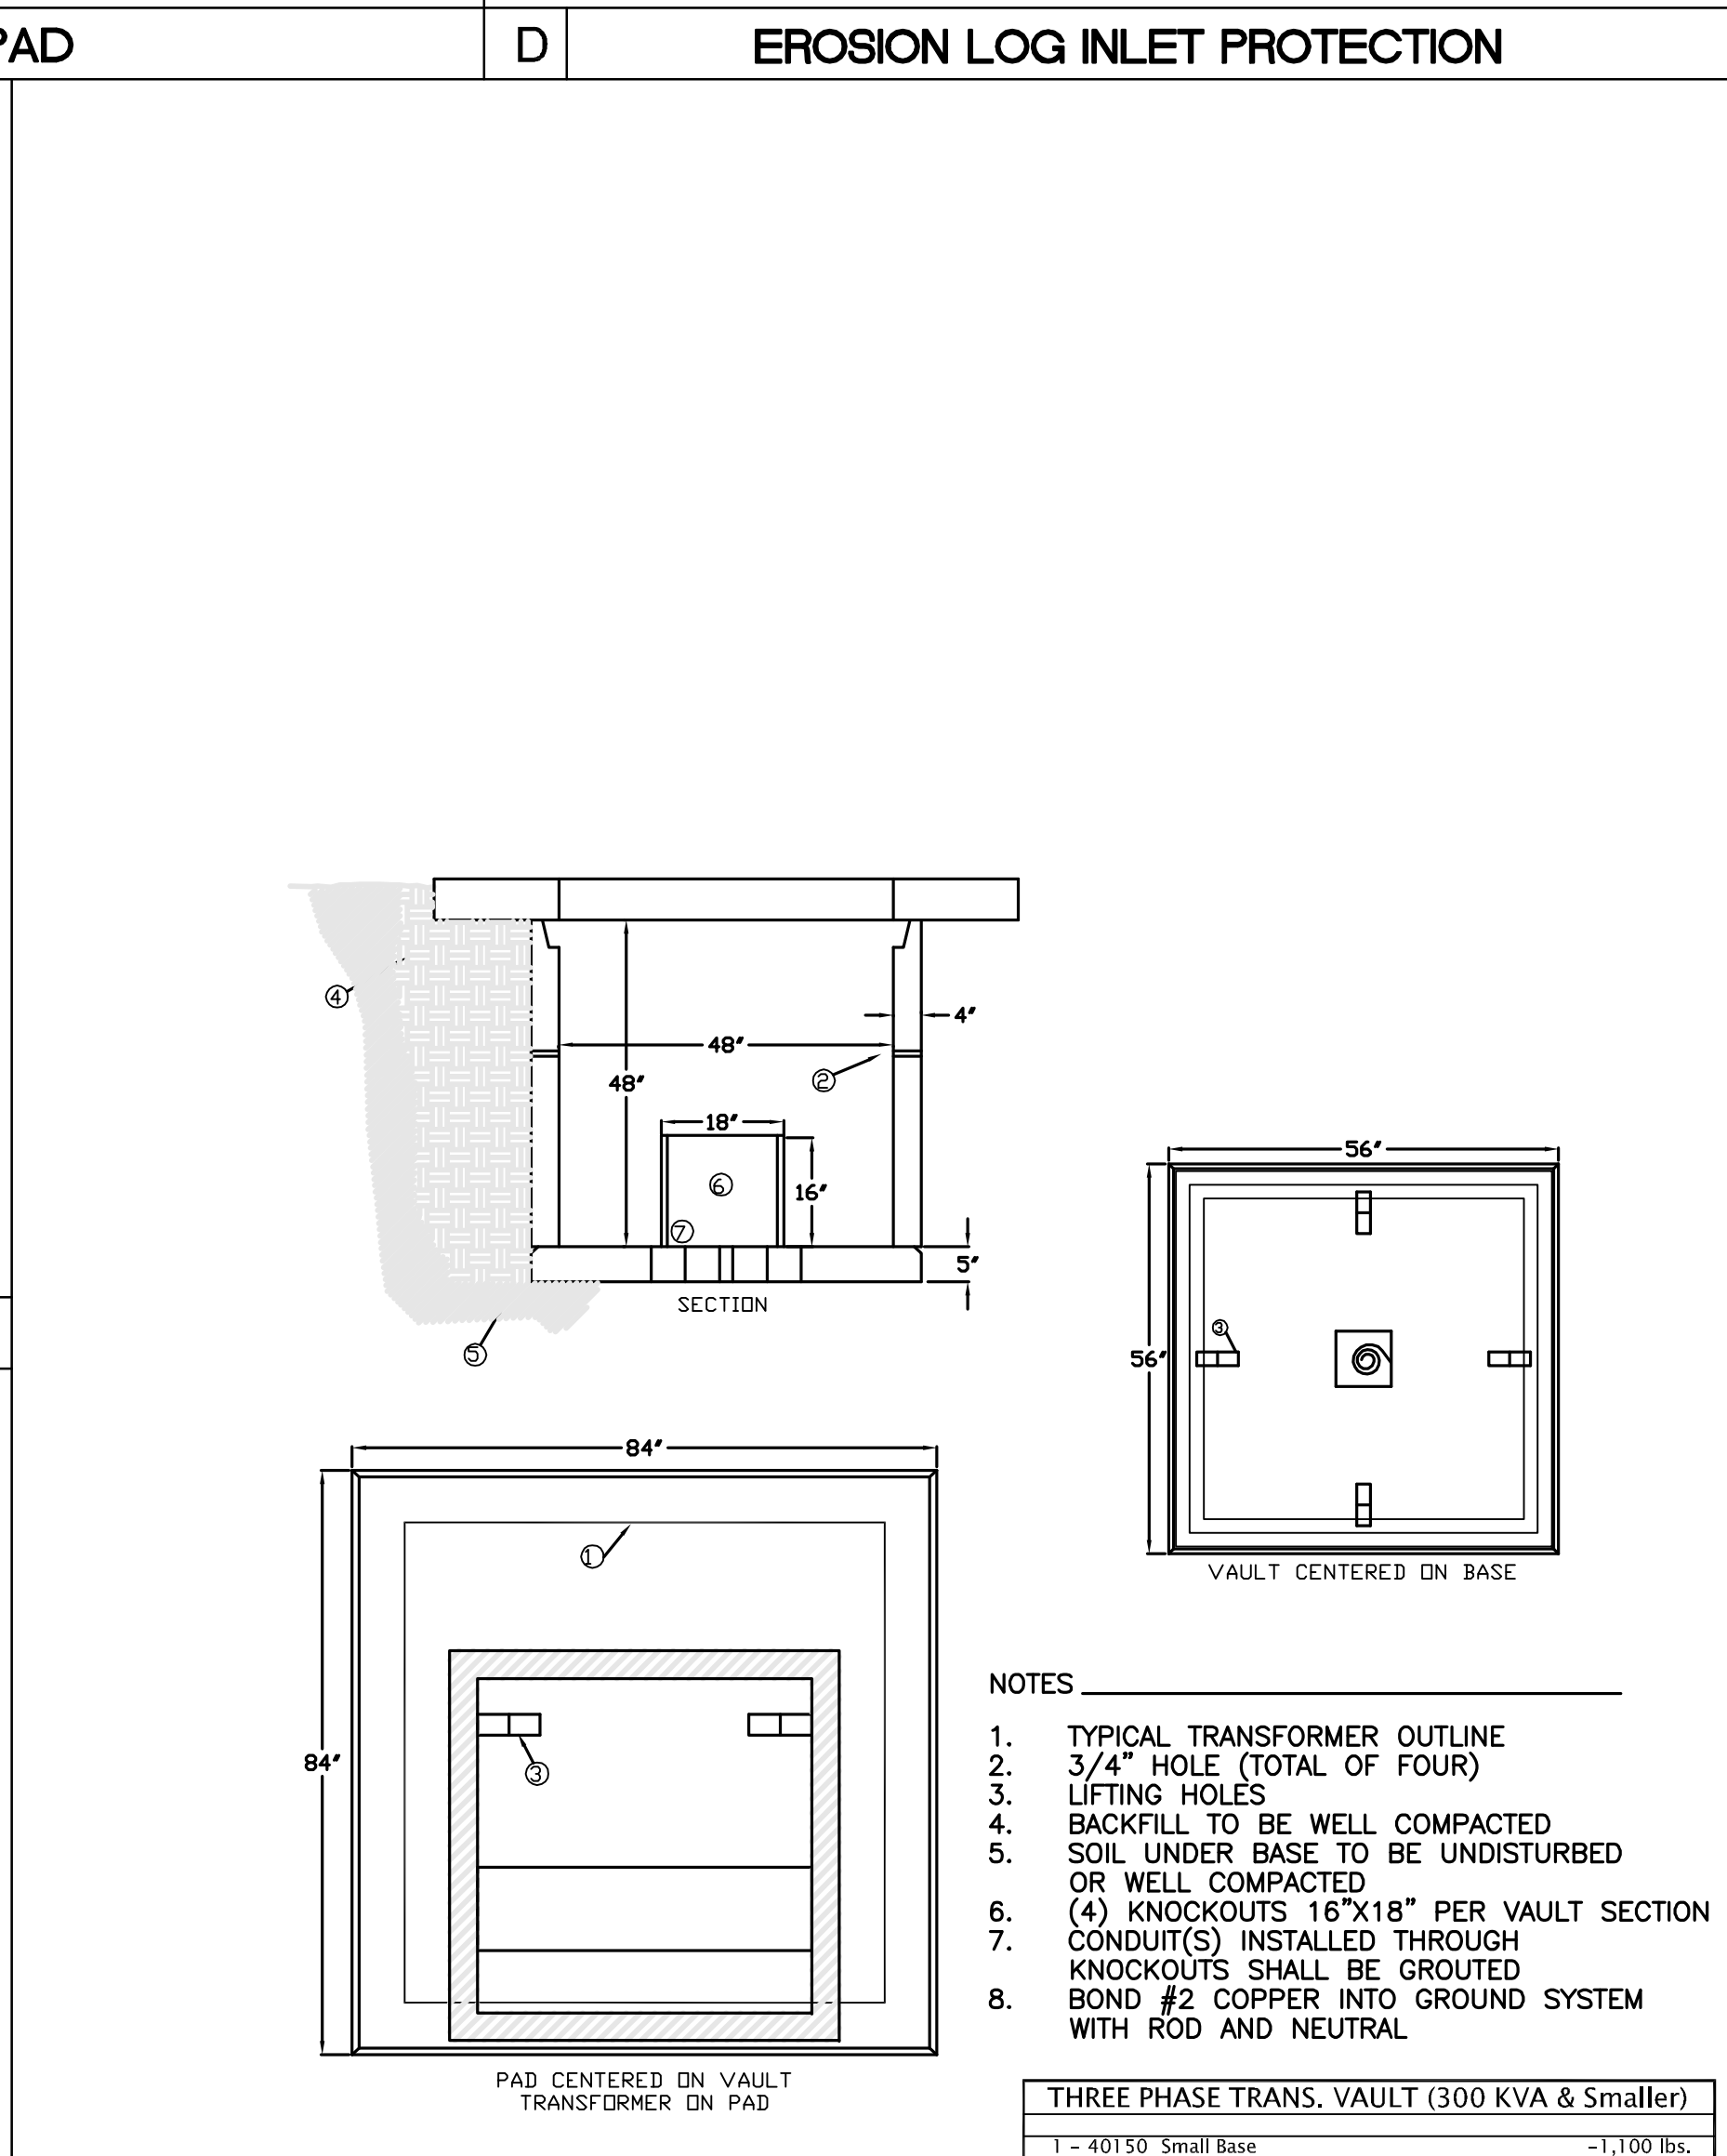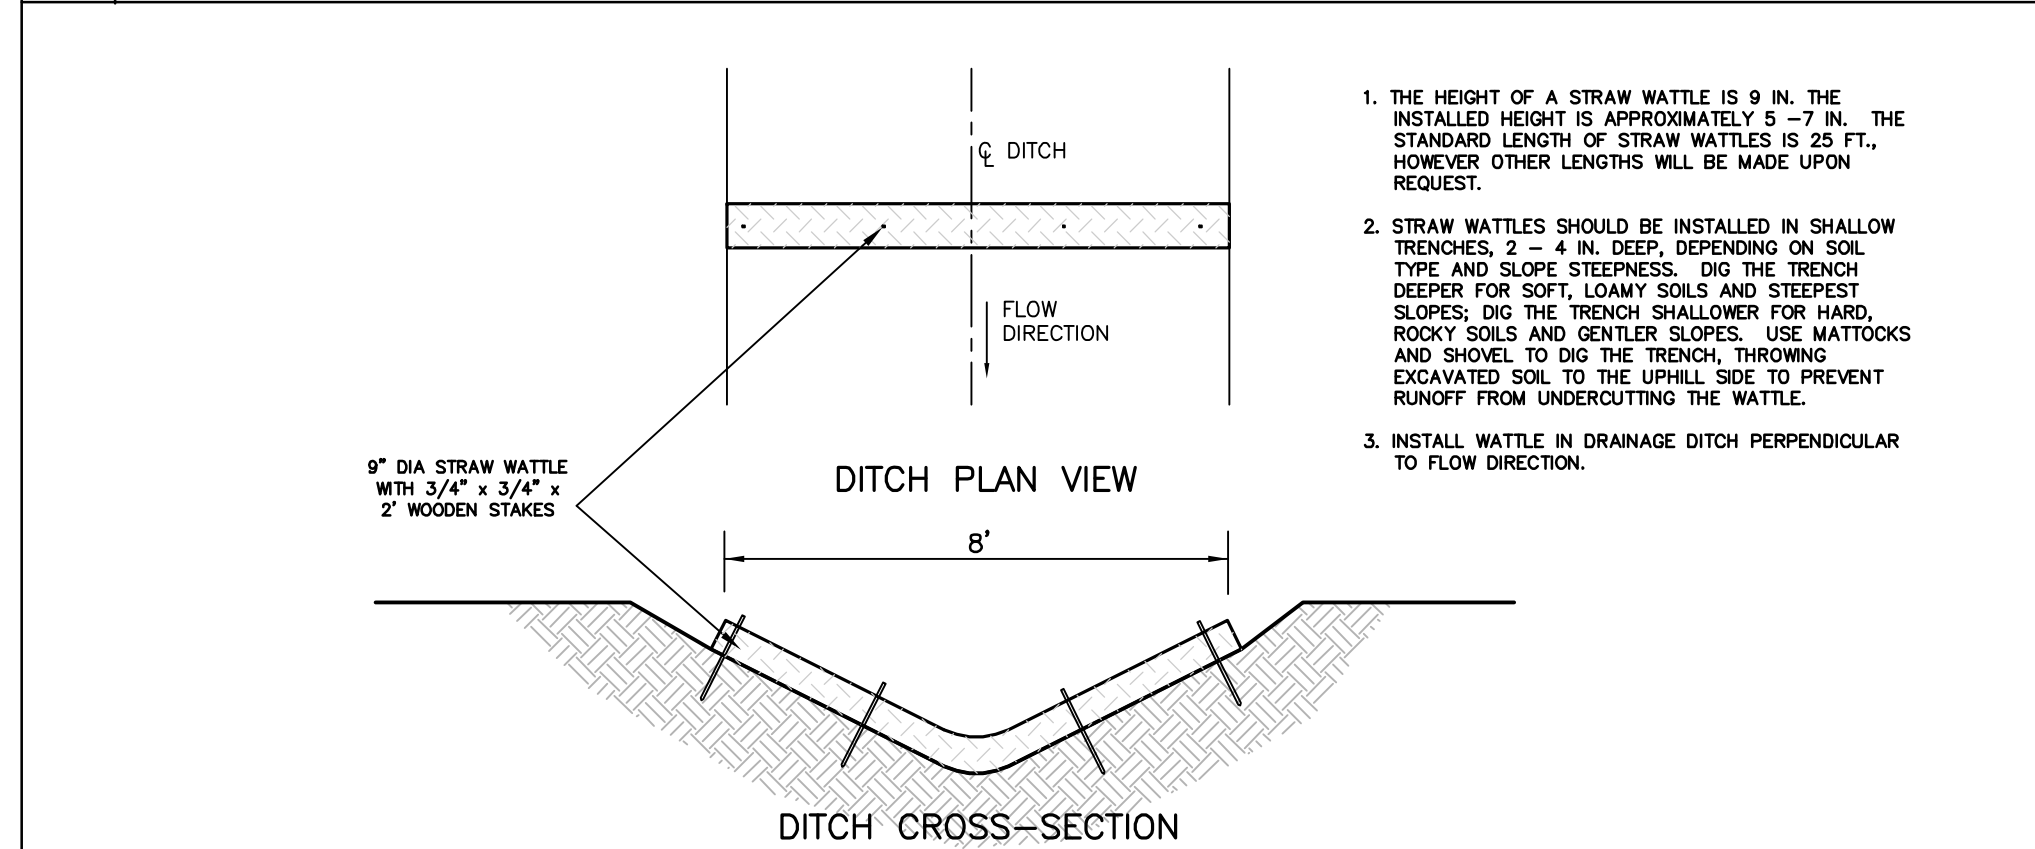

1 - 40700 Vault, 4'x4'H or 40710 Vault, 4'x3'H	-3,500 lbs.
1 - 40500 Pad, 3Phase	-3,400 lbs.

2. PHASE (200 KVA OR SMALLER)

APPENDIX

 HOLY CROSS ENERGY 3 PHASE (300 KVA OR SMALLER) TRANSFORMER VAULT APPENDIX IIM1-13C

F	WATER QUALITY POND
---	--------------------

ALPINE
**ENGINEERING INC.**
34510 HWY 6 / UNIT A9 / PO BOX 97
EDWARDS CO 81632 / 970.926.3373
WWW.ALPINECIVIL.COM


ANB BANK
EBBY CREEK ROAD, EAGLE CO
DETAILS

NO.	DATE	REVISIONS	BY
	01/30/25	DEVELOPMENT PERMIT	MCW

DESIGNED	MCW
DRAWN	TSL, MCW
CHECKED	MCW
JOB NO.	--
DATE	12/02/2024

SHEET
C6.1



O:\Eagle\ANB Bank -Eby Creek- 2024.dwg\MasterDetails- ANB Bank.dwg, 12/2/2025 1:09:38 PM, wseley

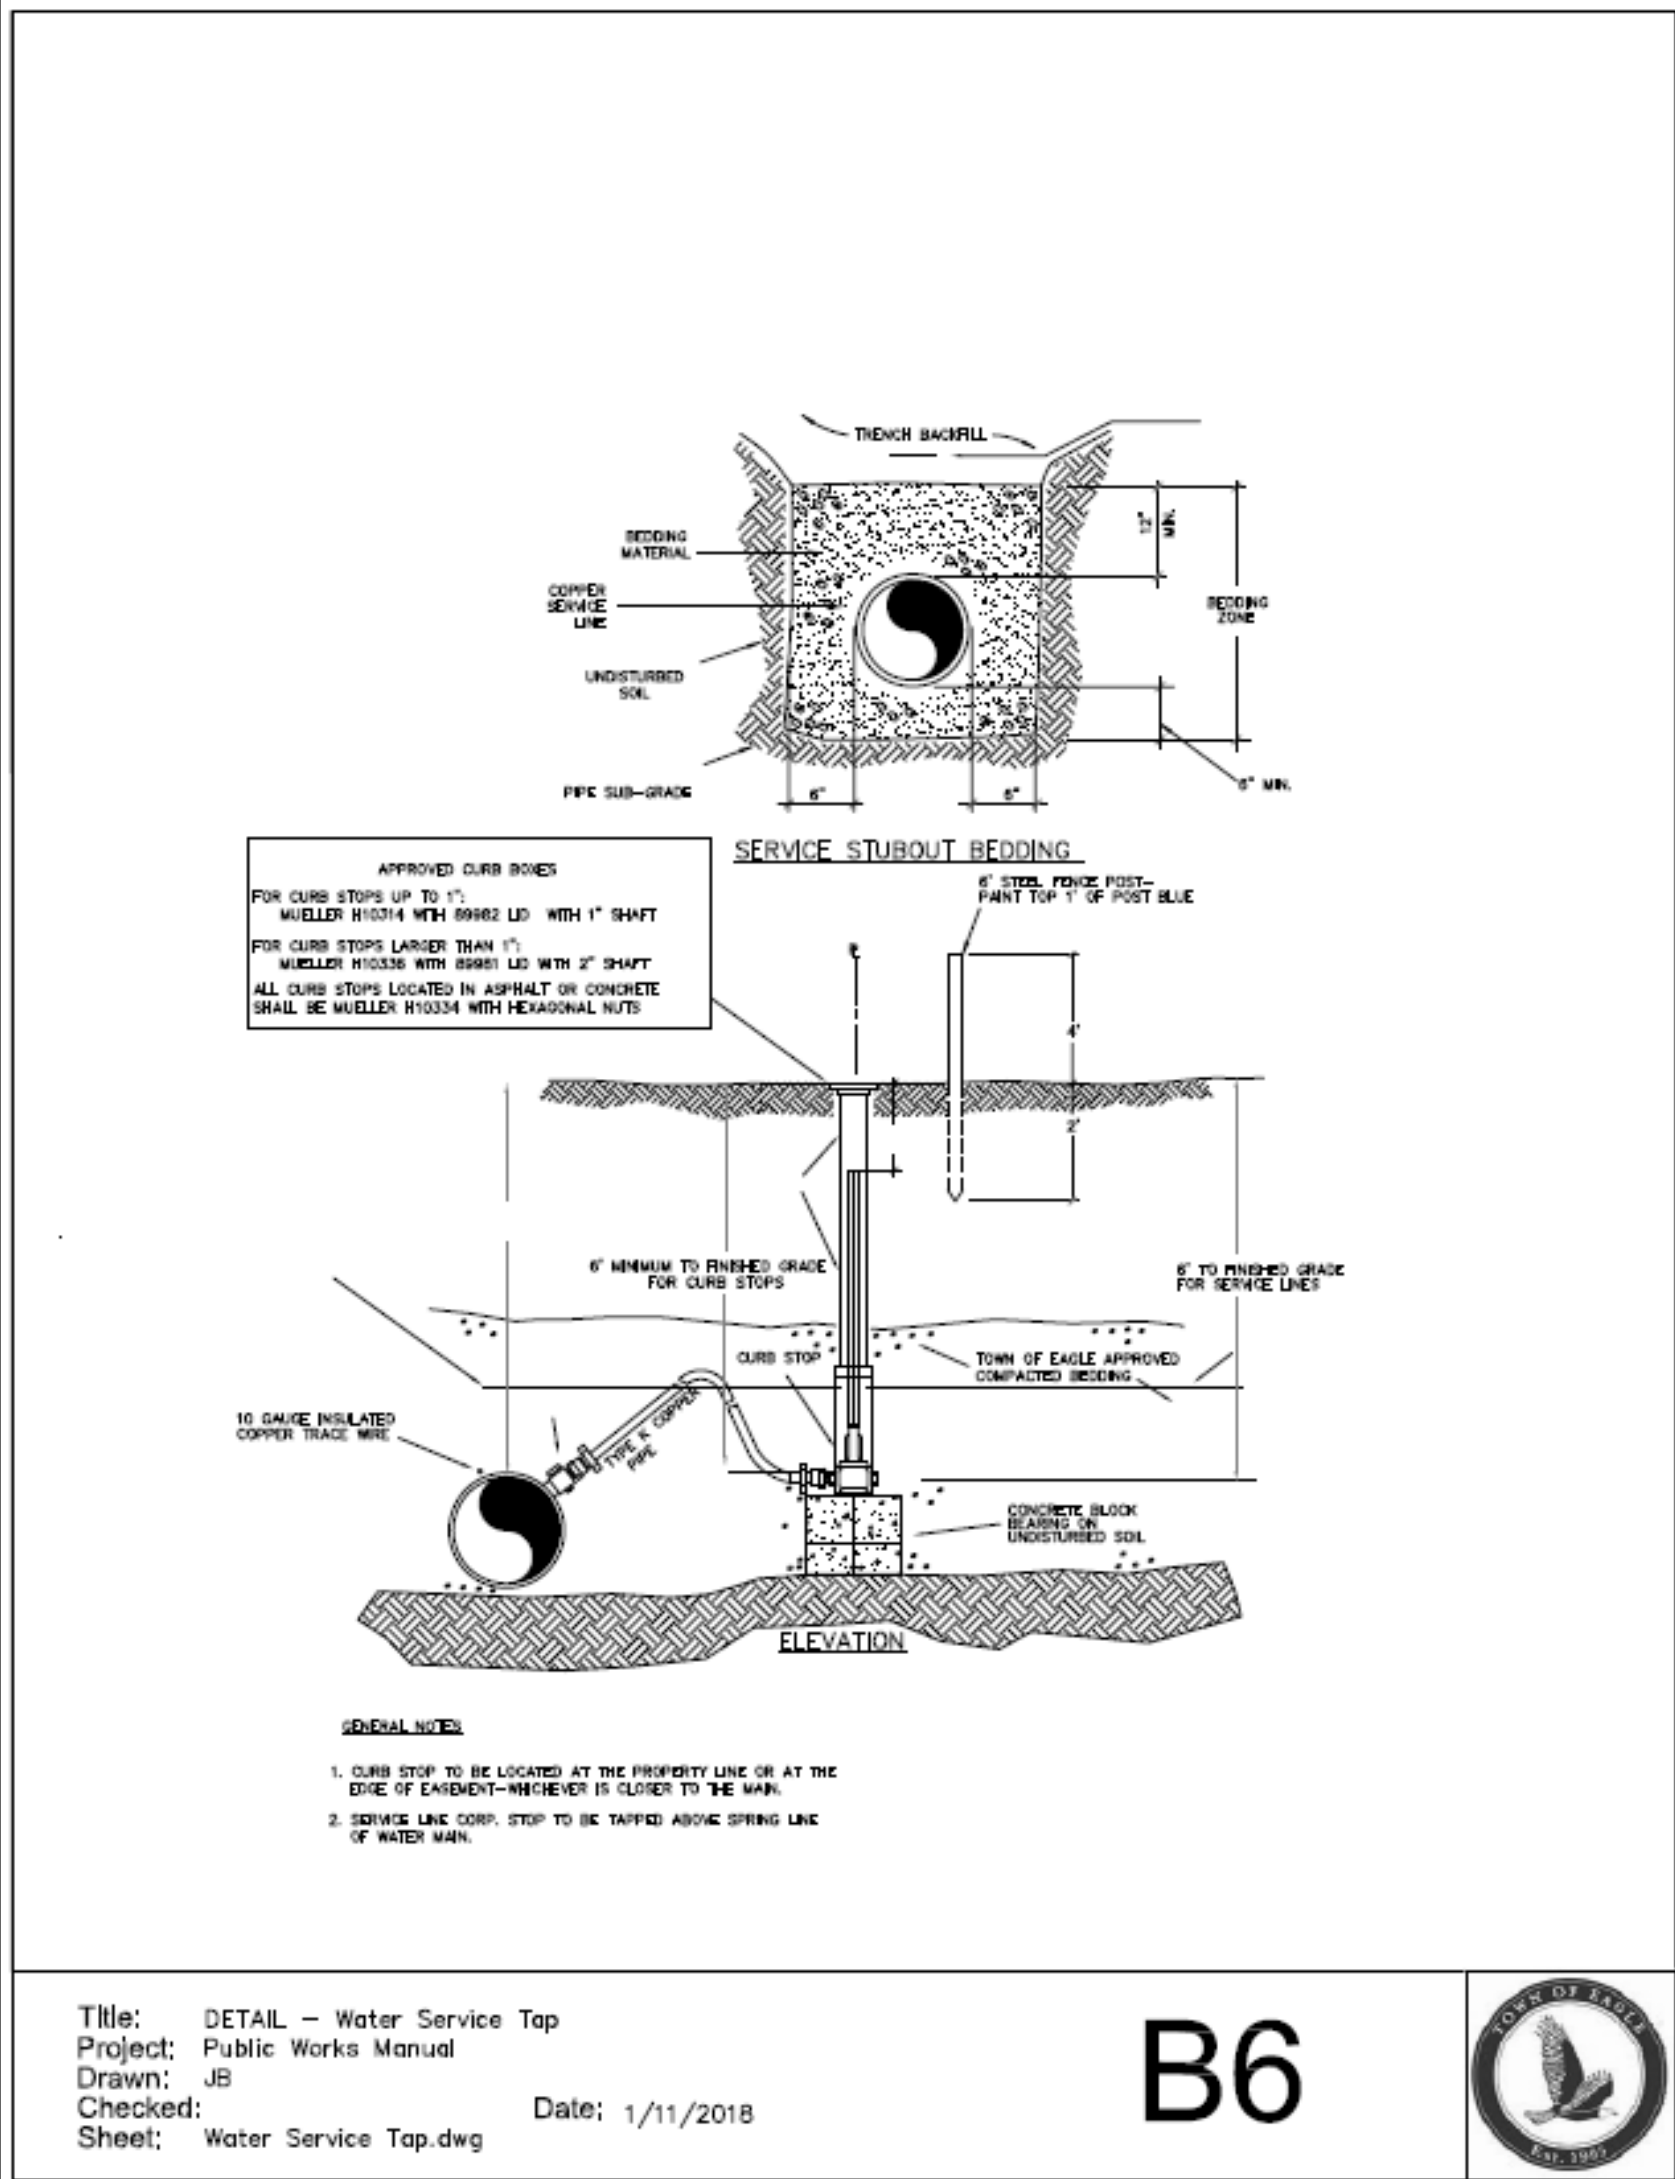

DESIGNED	DRAWN	CHECKED	JOB NO.	DATE
MCW	TSL, MCW	MCW	--	12/02/2024


NO.	DATE	REVISIONS	BY
	01/30/25	DEVELOPMENT PERMIT	MCW

1/21/2025 3:25:14 PM

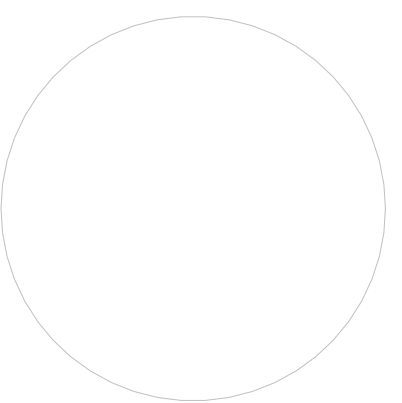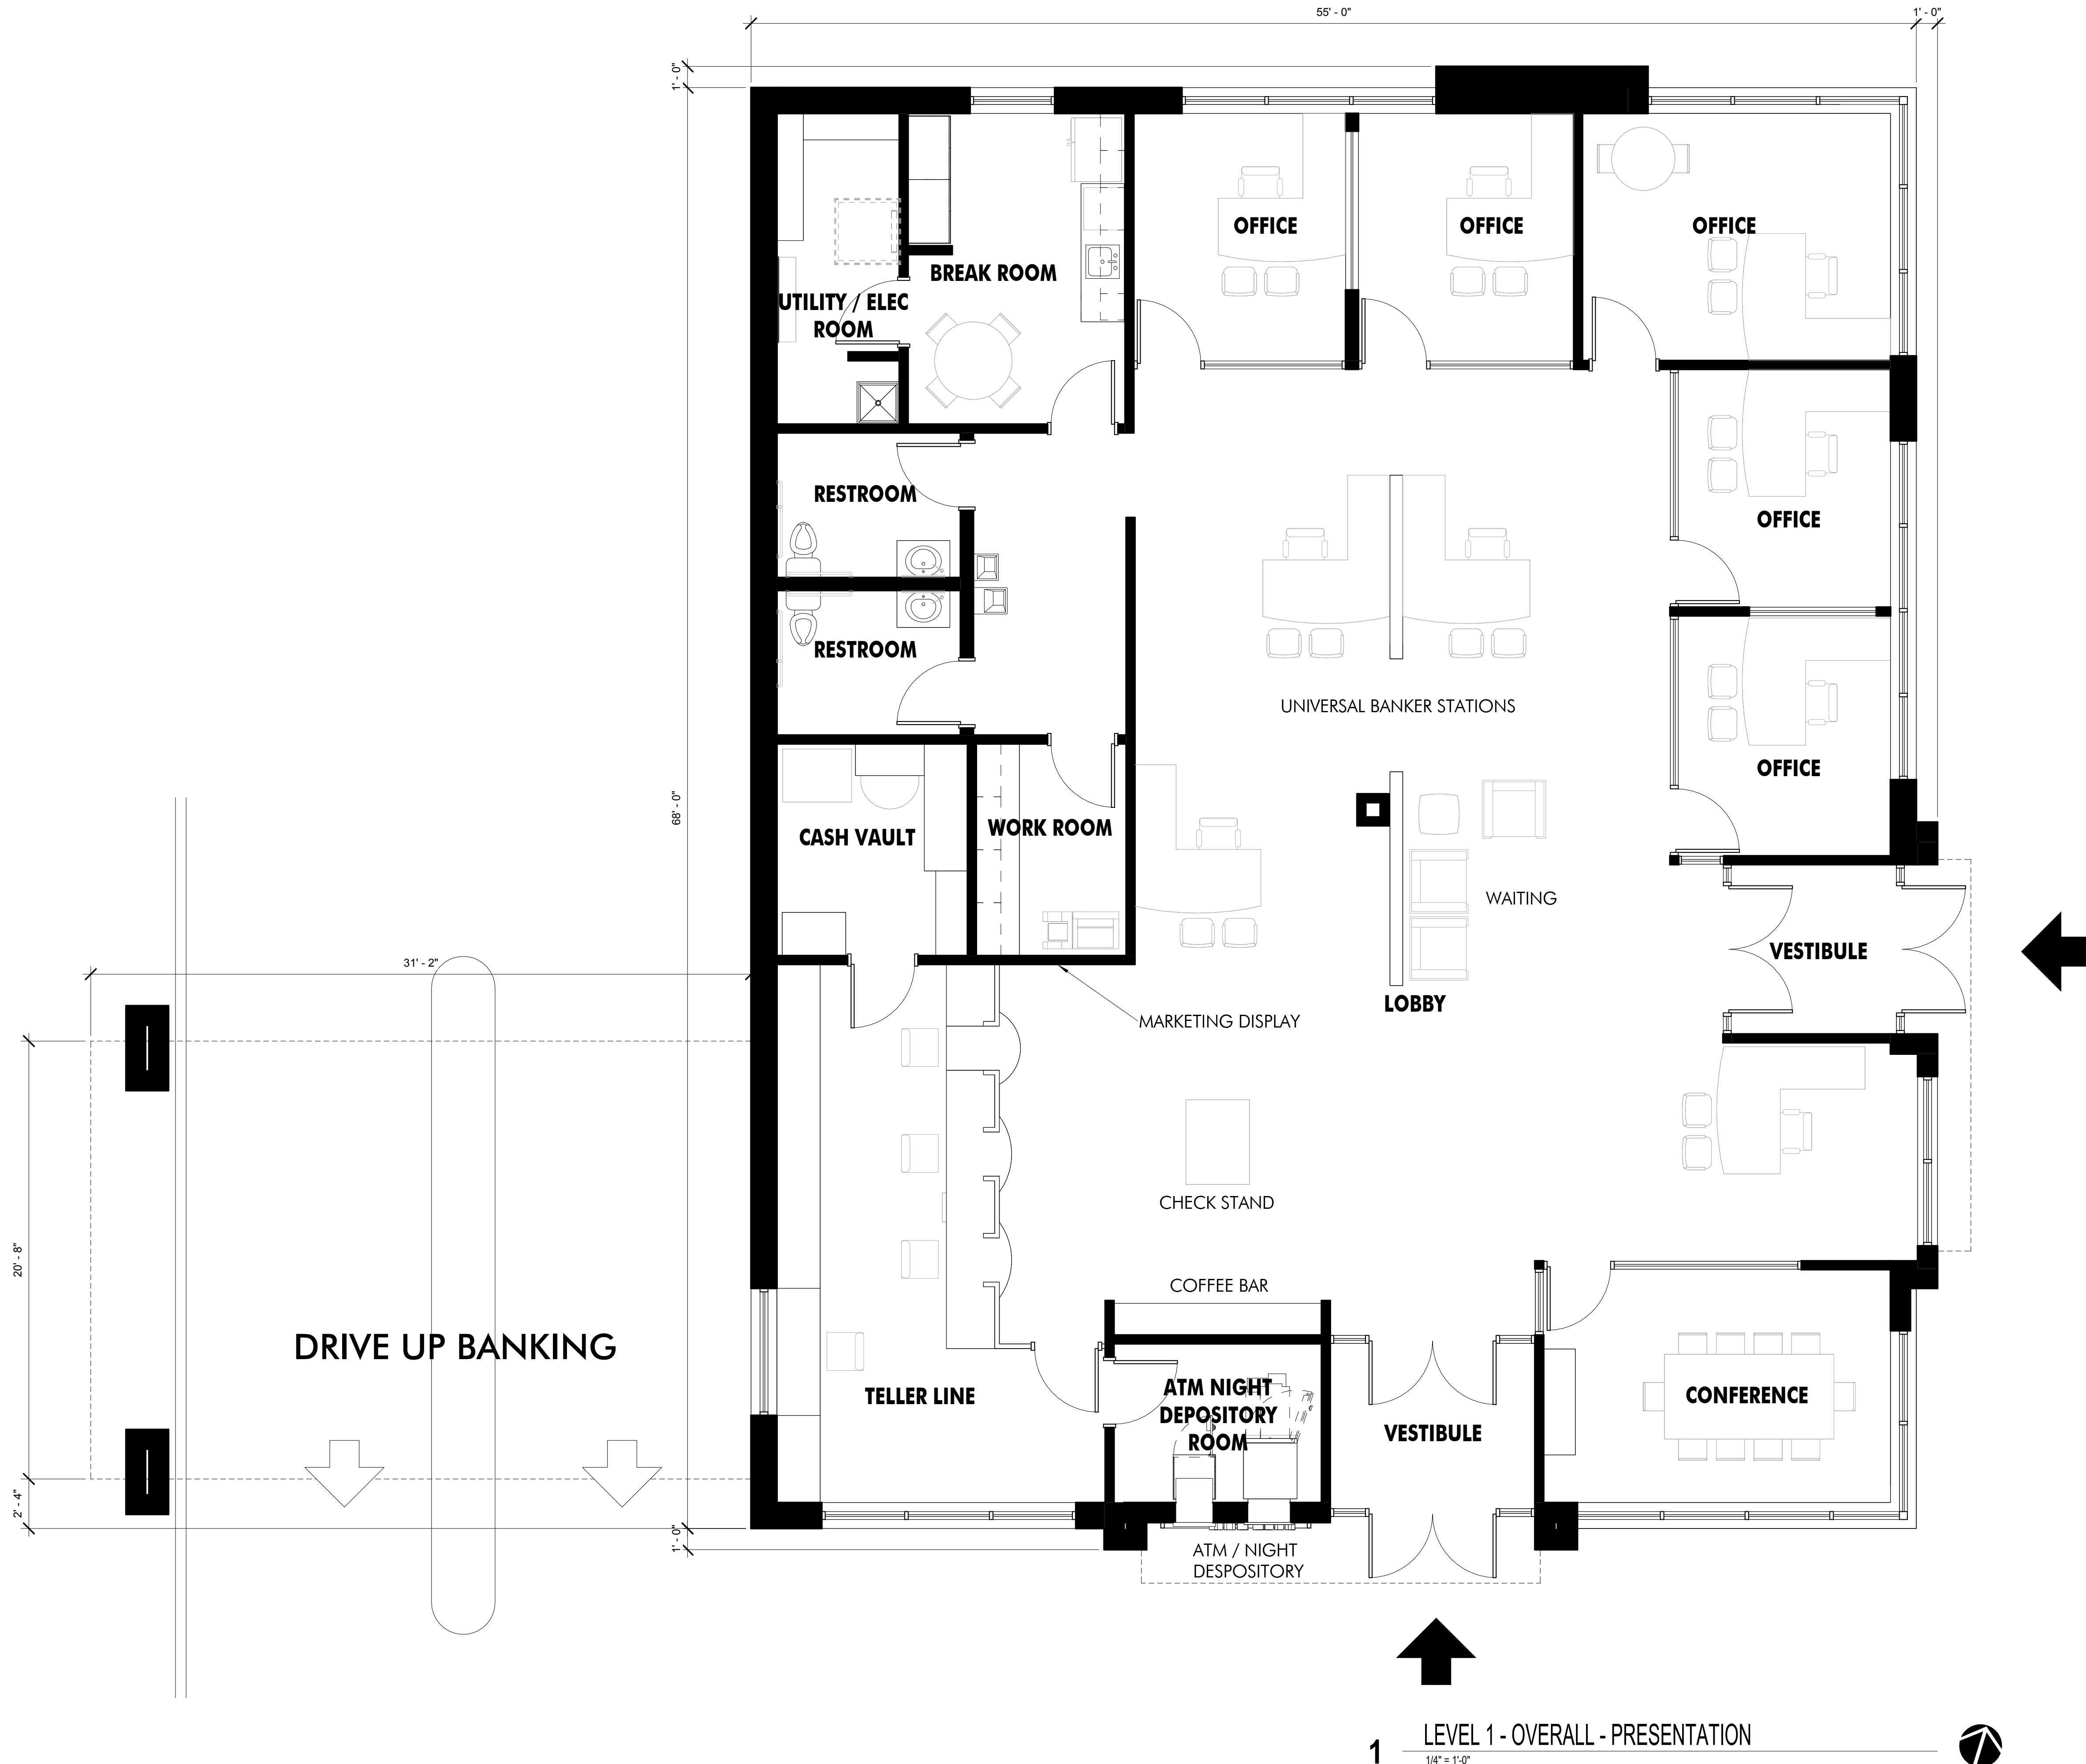


REVISION	DATE
MINOR DEVELOPMENT PERMIT	
Project Number	Project Number
Date	2025.01.24
Drawn By	Author
Checked By	Checker
Copyright:	
ALL DRAWN AND WRITTEN INFORMATION APPEARING HEREIN SHALL NOT BE DUPLICATED, DISCLOSED OR OTHERWISE USED WITHOUT THE WRITTEN CONSENT OF MOA ARCHITECTURE	


Sheet Name
LEVEL 1 -
OVERALL FLOOR
PLAN

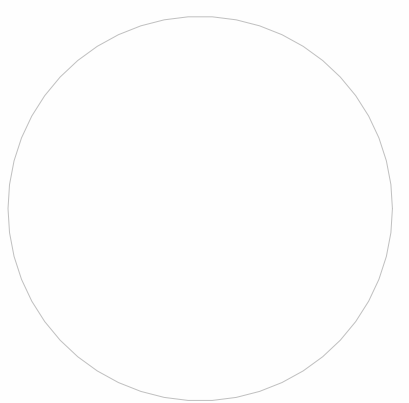


REVISION	DATE
MINOR DEVELOPMENT PERMIT	
Project Number	Project Number
Date	2025.01.24
Drawn By	Author
Checked By:	Checker
Copyright:	
ALL DRAWN AND WRITTEN INFORMATION APPEARING HEREIN SHALL NOT BE DUPLICATED, DISCLOSED OR OTHERWISE USED WITHOUT THE WRITTEN CONSENT OF MOA ARCHITECTURE	
Sheet Name	EXTERIOR ELEVATIONS

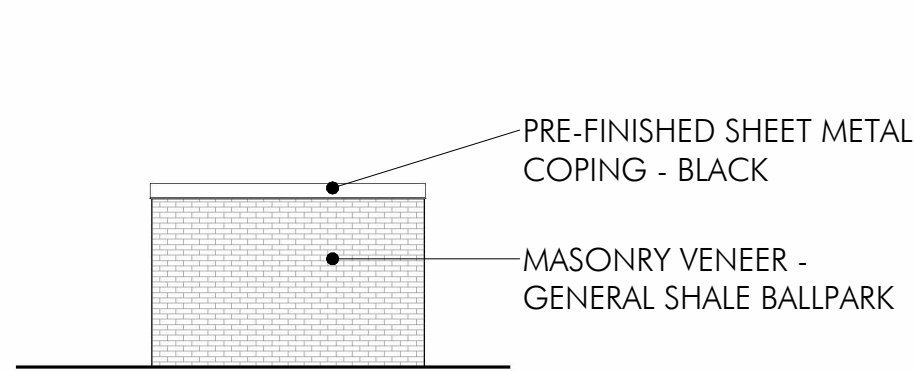


11 EAST ELEVATION - TRASH ENCLOSURE
1/8" = 1'-0"

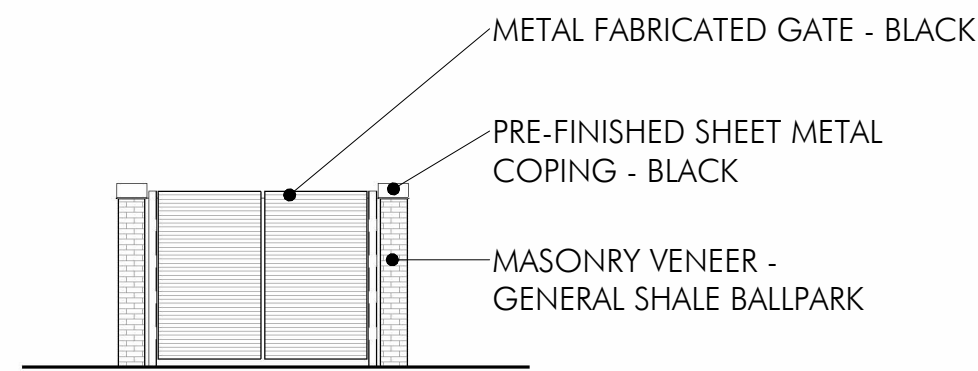


10 NORTH ELEVATION - TRASH ENCLOSURE
1/8" = 1'-0"

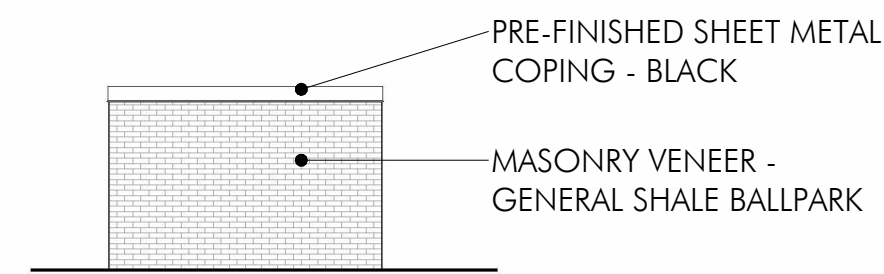


9 WEST ELEVATION - TRASH ENCLOSURE
1/8" = 1'-0"

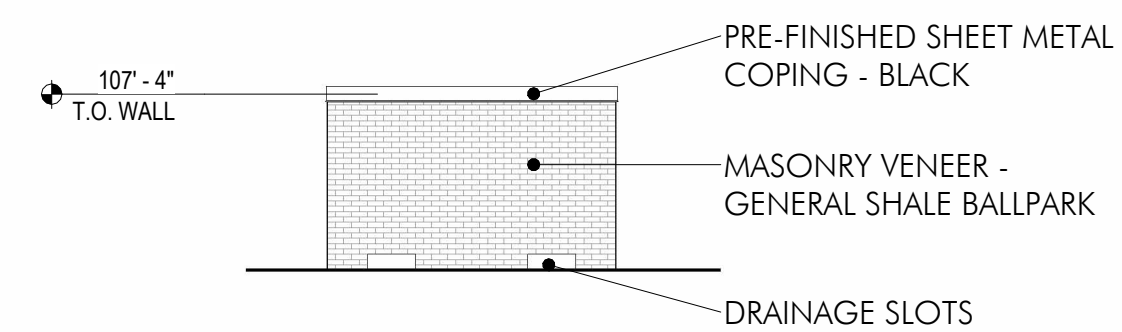


8 SOUTH ELEVATION - TRASH ENCLOSURE
1/8" = 1'-0"

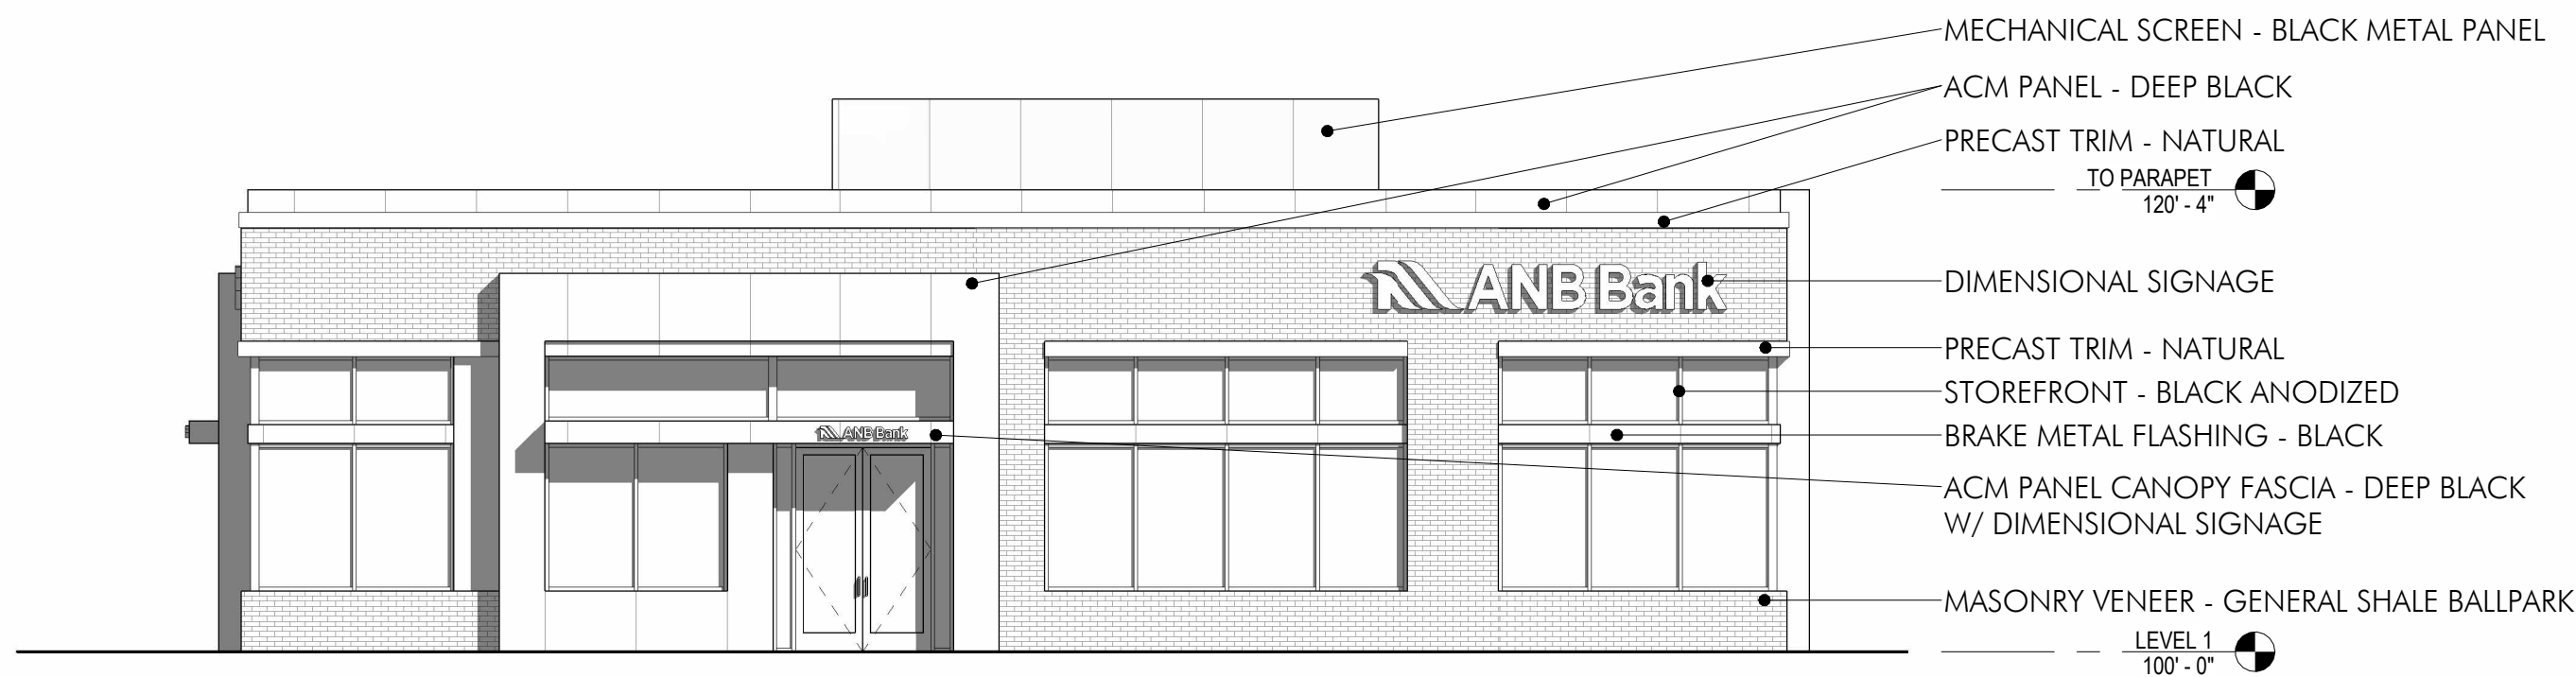

4 EAST ELEVATION
1/8" = 1'-0"

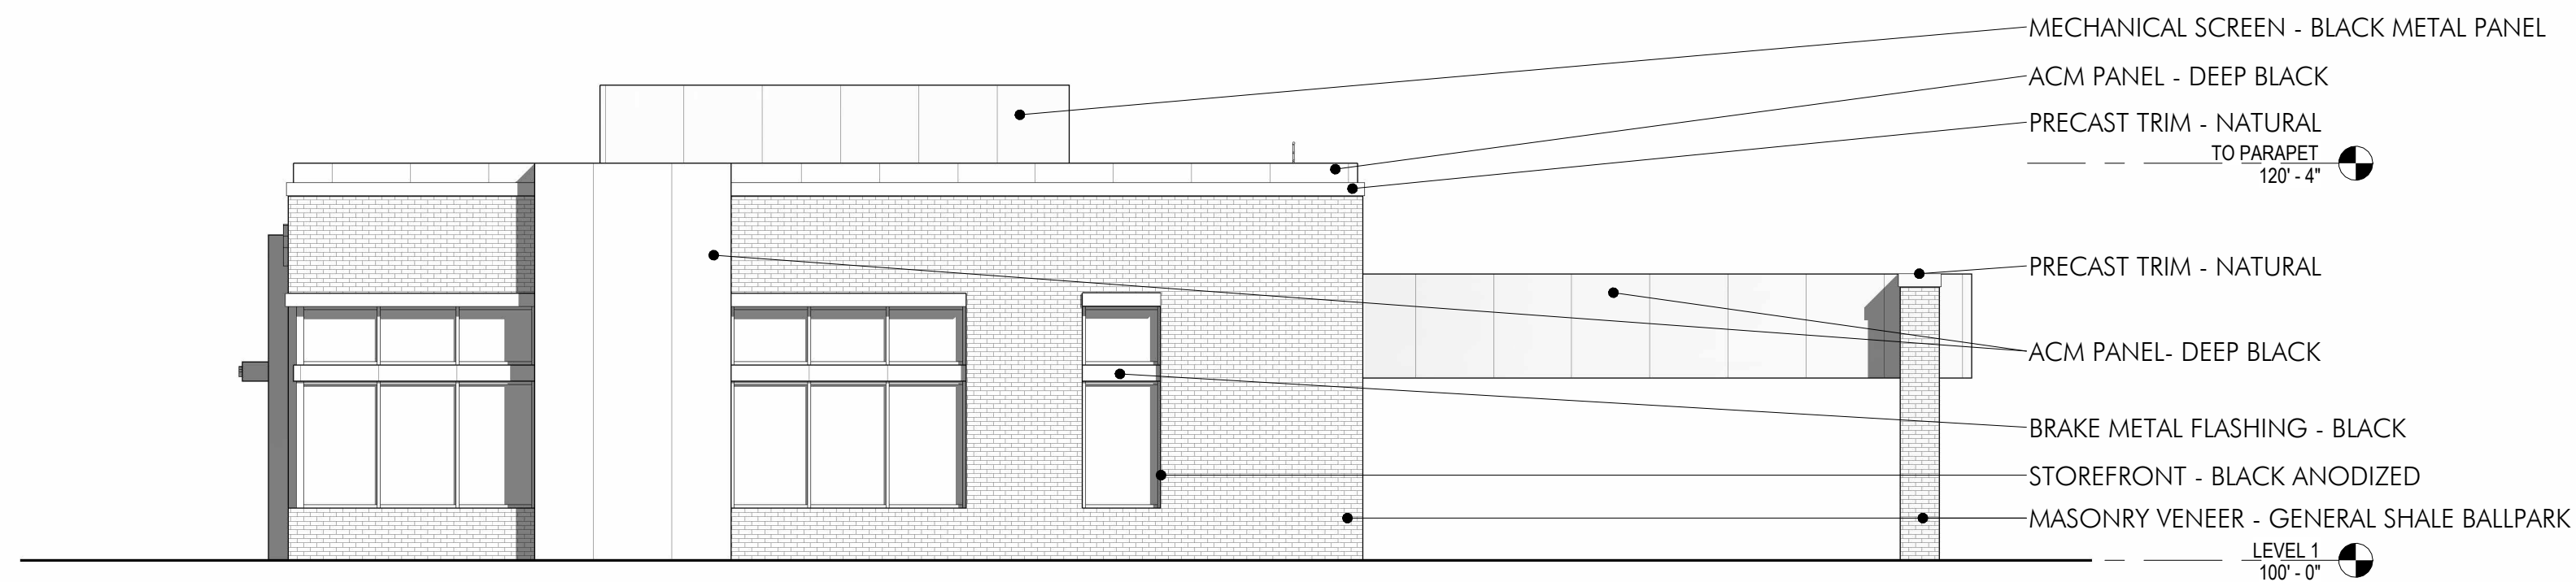

3 NORTH ELEVATION
1/8" = 1'-0"

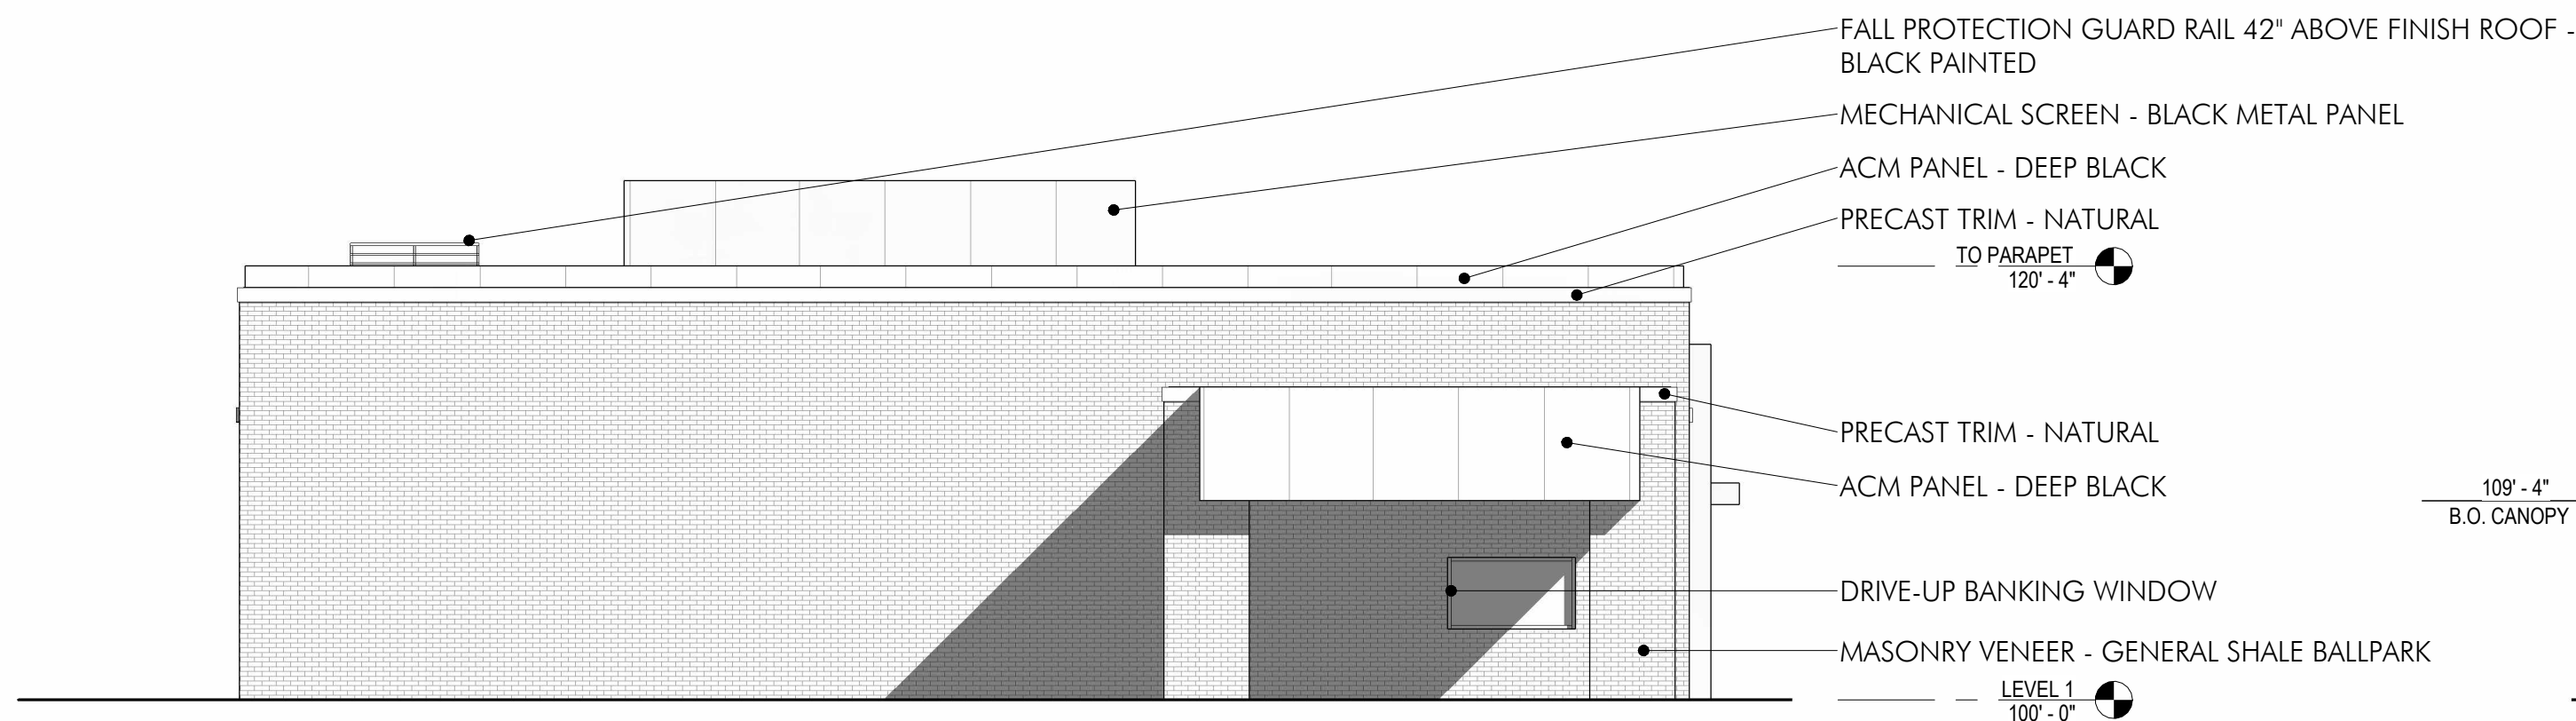

2 WEST ELEVATION
1/8" = 1'-0"



1 SOUTH ELEVATION
1/8" = 1'-0"

1/21/2025 3:25:25 PM


SOUTH ENTRY PERSPECTIVE



EAST ENTRY PERSPECTIVE



NORTHEAST ENTRY DRIVE PERSPECTIVE

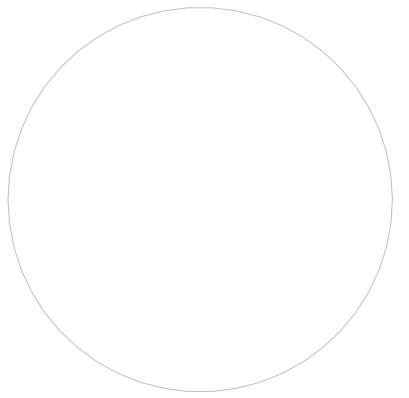


REVISION	DATE
MINOR DEVELOPMENT PERMIT	
Project Number	Project Number
Date	2025.01.24
Drawn By	Author
Checked By:	Checker
Copyright:	
ALL DRAWN AND WRITTEN INFORMATION APPEARING HEREIN SHALL NOT BE DUPLICATED, DISCLOSED OR OTHERWISE USED WITHOUT THE WRITTEN CONSENT OF MOA ARCHITECTURE	
Sheet Name	
RENDERINGS	

GENERAL NOTES:

- CONTRACTOR TO VERIFY EXISTING SITE INFORMATION, INCLUDING STRUCTURES, UTILITIES, PROPERTY LINES, LIMITS OF ROADWAYS, AND CURBS AND GUTTERS, THAT MAY EFFECT THE SCOPE OF WORK PRIOR TO BEGINNING SITE CONSTRUCTION.
- EXISTING UTILITIES ARE INDICATED FOR INFORMATION ONLY AND NOT INTENDED TO SHOW EXACT LOCATION. THE LANDSCAPE ARCHITECT IS NOT RESPONSIBLE FOR THE LOCATION OF UNDERGROUND UTILITIES OR STRUCTURES NOT SHOWN OR DETAILED AND INSTALLED BY ANY OTHER CONTRACTOR. THE CONTRACTOR SHALL LOCATE ALL UTILITIES AND MAINTAIN THE LOCATION DURING ALL PHASES OF THE WORK. GENERAL CONTRACTOR SHALL BE RESPONSIBLE FOR ANY DAMAGE TO UTILITIES OR STRUCTURES AND ANY INJURIES THEREFROM. RESTORATION OF ANY UTILITIES DAMAGED BY THE CONTRACTOR SHALL BE AT THE CONTRACTORS EXPENSE TO THE SATISFACTION OF THE OWNER. ANY ADJUSTMENTS OF PROPOSED WORK WILL BE APPROVED BY LANDSCAPE ARCHITECT. ADJUSTMENTS OF PLANT MATERIAL DUE TO CONFLICTS WITH UTILITIES SHALL BE APPROVED BY OWNER OR LANDSCAPE ARCHITECT. CALL UNDERGROUND LOCATES @ 800.422.1481, 1 WEEK PRIOR TO PLANTING.
- PROVIDE OWNER OR LANDSCAPE ARCHITECT WITH NOTIFICATION OF ALL DISCREPANCIES BETWEEN EXISTING AND PROPOSED SITE IMPROVEMENTS BEFORE STARTING WORK.
- LANDSCAPE CONTRACTOR SHALL TAKE ALL NECESSARY STEPS AS REQUIRED TO PROPERLY PROTECT AND MAINTAIN HIS WORK FOR THE DURATION OF THE CONTRACT.
- ALL WORK SHALL COMPLY WITH ALL APPLICABLE CODES AND ORDINANCES.
- NOTES AND DETAILS ON SPECIFIC DRAWINGS TAKE PRECEDENCE OVER GENERAL NOTES AND TYPICAL DETAILS.
- NO SUBSTITUTIONS FOR ANY MATERIALS SPECIFIED SHALL BE MADE WITHOUT LANDSCAPE ARCHITECT'S OR OWNER'S APPROVAL.
- IT SHALL BE THE LANDSCAPE CONTRACTOR'S RESPONSIBILITY TO CONFIRM ALL DESIGN CRITERIA AS NOTED BY THE DRAWING OR TECHNICAL SPECIFICATIONS. ANY DISCREPANCIES, DELETIONS, ADDITIONS, OR ALTERATIONS TO THE DRAWINGS OR SPECIFICATIONS SHALL BE PRESENTED IN WRITING TO THE PROJECT LANDSCAPE ARCHITECT PRIOR TO INSTALLATION.
- CIVIL ENGINEERING IS THE RESPONSIBILITY OF THE OWNER OR GENERAL CONTRACTOR.
- CONTRACTOR IS RESPONSIBLE FOR ROUGH GRADINGS TO +/- 0.25' OF FINISHED GRADE & LANDSCAPE CONTRACTOR IS RESPONSIBLE FOR FINISH GRADING.
- ALL WORK AND PARTS SHALL BE WARRANTED FOR A MINIMUM OF ONE YEAR FROM DATE OF COMPLETION.
- A MINIMUM OF 48 HOURS NOTICE IS REQUIRED FOR ALL MODIFICATIONS, REVIEW & APPROVAL REQUESTS TO LANDSCAPE ARCHITECT.
- AT COMPLETION OF ALL WORK OUTLINED IN THESE PLANS THE LANDSCAPE CONTRACTOR SHALL CONTACT THE OWNER AND ARRANGE A WALK THROUGH TO DETERMINE THAT ALL ASPECTS OF WORK ARE COMPLETED. WORK MUST BE FULLY COMPLETED ACCORDING TO ALL PLANS AND SPECIFICATIONS AND MUST BE COMPLETE IN GOOD WORKSMANSHIP MANNER AND MUST BE ACCEPTED BY THE OWNER IN WRITING PRIOR TO THE BEGINNING OF THE MAINTENANCE PERIOD.
- OWNER OR AUTHORIZED REPRESENTATIVE MAY COMPLETE PORTIONS OR ALL OF APPROVALS AND WORK OUTLINED IN NOTES IN LIEU OF LANDSCAPE ARCHITECT.
- STONE DRIP EDGE TO BE 2" TO 4" NATIVE RIVER COBBLE OVER FILTER FABRIC UNLESS SPECIFIED OTHERWISE PER PLAN. PROVIDE SAMPLE FOR OWNER APPROVAL.
- ALL DOWN SPOUTS, DRAIN INLETS, DRAIN LINES AND FRENCH DRAINS TO BE INSTALLED BY THE GENERAL CONTRACTOR UNLESS OTHERWISE NOTED.


EROSION CONTROL & SITE PROTECTION NOTES & SPECIFICATIONS:

- STRAH WATTLES ARE TO BE PLACED AT THE LIMIT OF CONSTRUCTION AS NEEDED TO PREVENT EROSION AND SEDIMENTATION. A CONSTRUCTION FENCE WILL BE PLACED AT THE LIMIT OF DISTURBANCE WHERE STRAH WATTLES ARE NOT USED, AS PER CIVIL DRAWINGS.
- ALL TREES WITHIN THE LIMITS OF DISTURBANCE THAT ARE TO BE PRESERVED TO BE PROTECTED. AT EVERGREEN TREES WITH SNOW FENCING AT DRIP-LINE. AT DECIDUOUS TREES USE SNOW FENCING AT DRIP-LINE. IF YOU CANNOT PROVIDE SNOW FENCE @ DRIP-LINE DUE TO CONSTRUCTION PROXIMITY, WRAP TRUNK WITH PLASTIC CORRUGATED GULVERT SECTIONS TO A HEIGHT OF 6' OR TO FIRST MAJOR BRANCH. IF IT IS NECESSARY TO DRIVE WITHIN THE DRIP-LINE OF THE TREE, CONTRACTOR SHALL INSTALL 4" OF BARK MULCH OR WOOD CHIPS IN A RING EXTENDING FROM THE TRUNK TO THE TREE'S DRIP LINE.
- SPECIAL CARE NEEDS TO BE TAKEN FOR TREES WITHIN CONSTRUCTION ACCESS ROUTE AND WORK AREAS. PLASTIC CORRUGATED GULVERT SECTIONS WITH INTERIOR INSULATION OF 15" MIN. TO SURROUND TREE TRUNK TO A HEIGHT OF 6' OR TO FIRST MAJOR BRANCH.
- ERECT AND MAINTAIN TEMPORARY FENCING AROUND TREE PROTECTION ZONES BEFORE STARTING SITE CLEARING. REMOVE FENCE WHEN CONSTRUCTION IS COMPLETE. DO NOT STORE CONSTRUCTION MATERIALS, DEBRIS, OR EXCAVATED MATERIAL WITHIN FENCED AREA. DO NOT PERMIT VEHICLES, EQUIPMENT OR FOOT TRAFFIC WITHIN FENCED AREA. MAINTAIN FENCED AREA FREE OF WEEDS AND TRASH.
- DO NOT EXCAVATE WITHIN TREE PROTECTION ZONES, UNLESS OTHERWISE INDICATED. WHERE EXCAVATION FOR NEW CONSTRUCTION IS REQUIRED WITHIN TREE PROTECTION ZONES, HAND CLEAR AND EXCAVATE TO MINIMIZE DAMAGE TO ROOT SYSTEMS. USE NARROW-TINE SPADING FORKS COMB SOIL TO EXPOSE ROOTS AND CLEANLY CUT ROOTS AS CLOSE TO EXCAVATION AS POSSIBLE.
 - COVER EXPOSED ROOTS WITH BURLAP AND WATER REGULARLY.
 - TEMPORARILY SUPPORT AND PROTECT ROOTS FROM DAMAGE UNTIL THEY ARE PERMANENTLY REDIRECTED AND COVERED WITH SOIL.
 - COAT CUT FACES OF ROOTS MORE THAT 15" IN DIAMETER WITH AN EMULSIFIED ASPHALT OR OTHER APPROVED COATING FORMULATED FOR USE ON DAMAGED PLANT TISSUES.
 - BACKFILL WITH SOIL AS SOON AS POSSIBLE.
- ALL DISTURBED AREAS NOT DESIGNATED AS SHRUB BEDS, PERENNIAL BEDS, OR LAWN SHALL BE REVEGETATED WITH THE SPECIFIED SEED MIXTURE. SEE ALSO PLANTING NOTES.

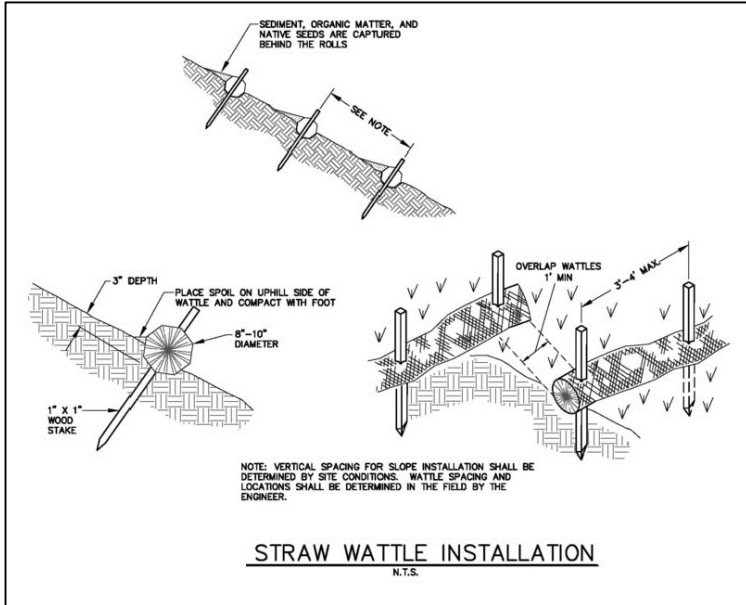

GRAPHIC LEGEND

SYMBOL	DESCRIPTION
	EXISTING SPRUCE, PINE, OR FIR TREE TO BE PRESERVED. SEE SURVEY FOR SIZES.
	EXISTING DECIDUOUS TREE TO BE PRESERVED. SEE SURVEY FOR SIZES.
	EXISTING TREE TO BE REMOVED. SEE SURVEY FOR SIZES.
	2" - 3" COBBLE MULCH, RE: PLANTING PLAN L2
	1.5" CRUSHED GRANITE MULCH, RE: PLANTING PLAN L2
	LOW GROW NATIVE REVEGS., RE: PLANTING PLAN L2

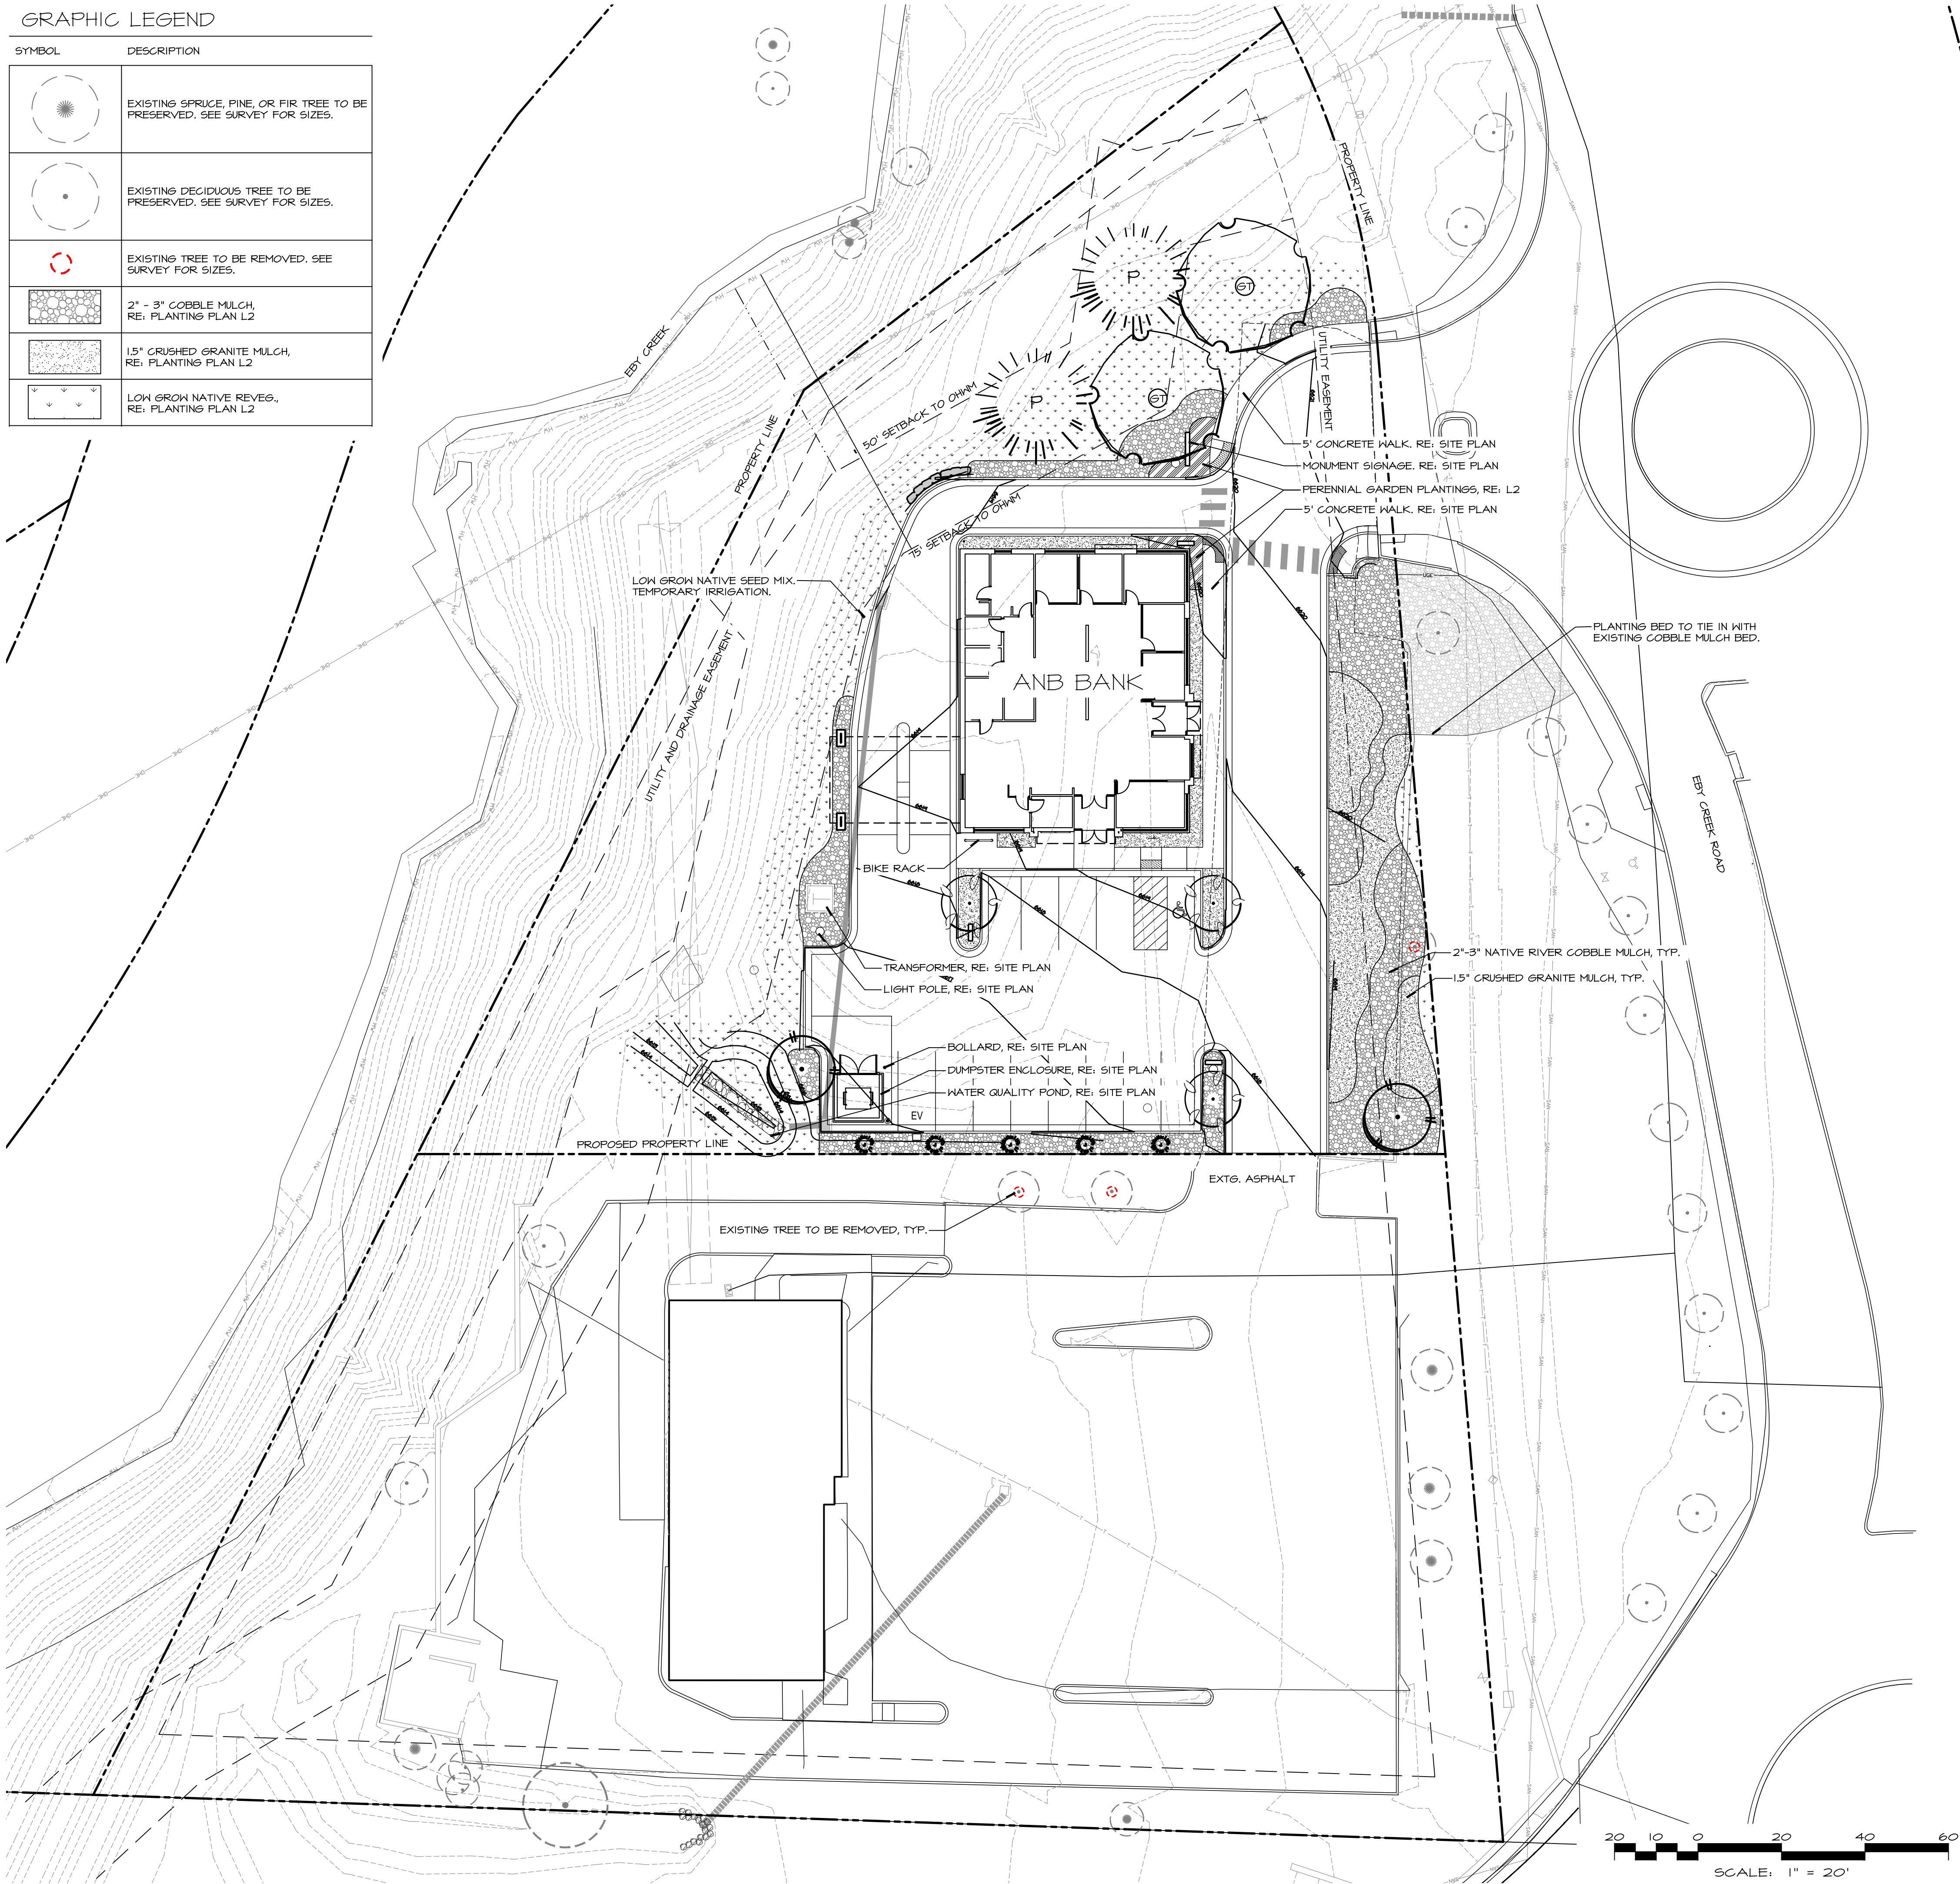

Post Office Box 2134 Eagle, Colorado 81631 P: 970-949-3286 F: 970-328-6084







ANB BANK
EBY CREEK ROAD
EAGLE, CO


21 January 2025

Title:
LANDSCAPE LAYOUT
PLAN

Scale:
1" = 20'-0"


Sheet:
L1
© Ceres Plus, LLC, 2024

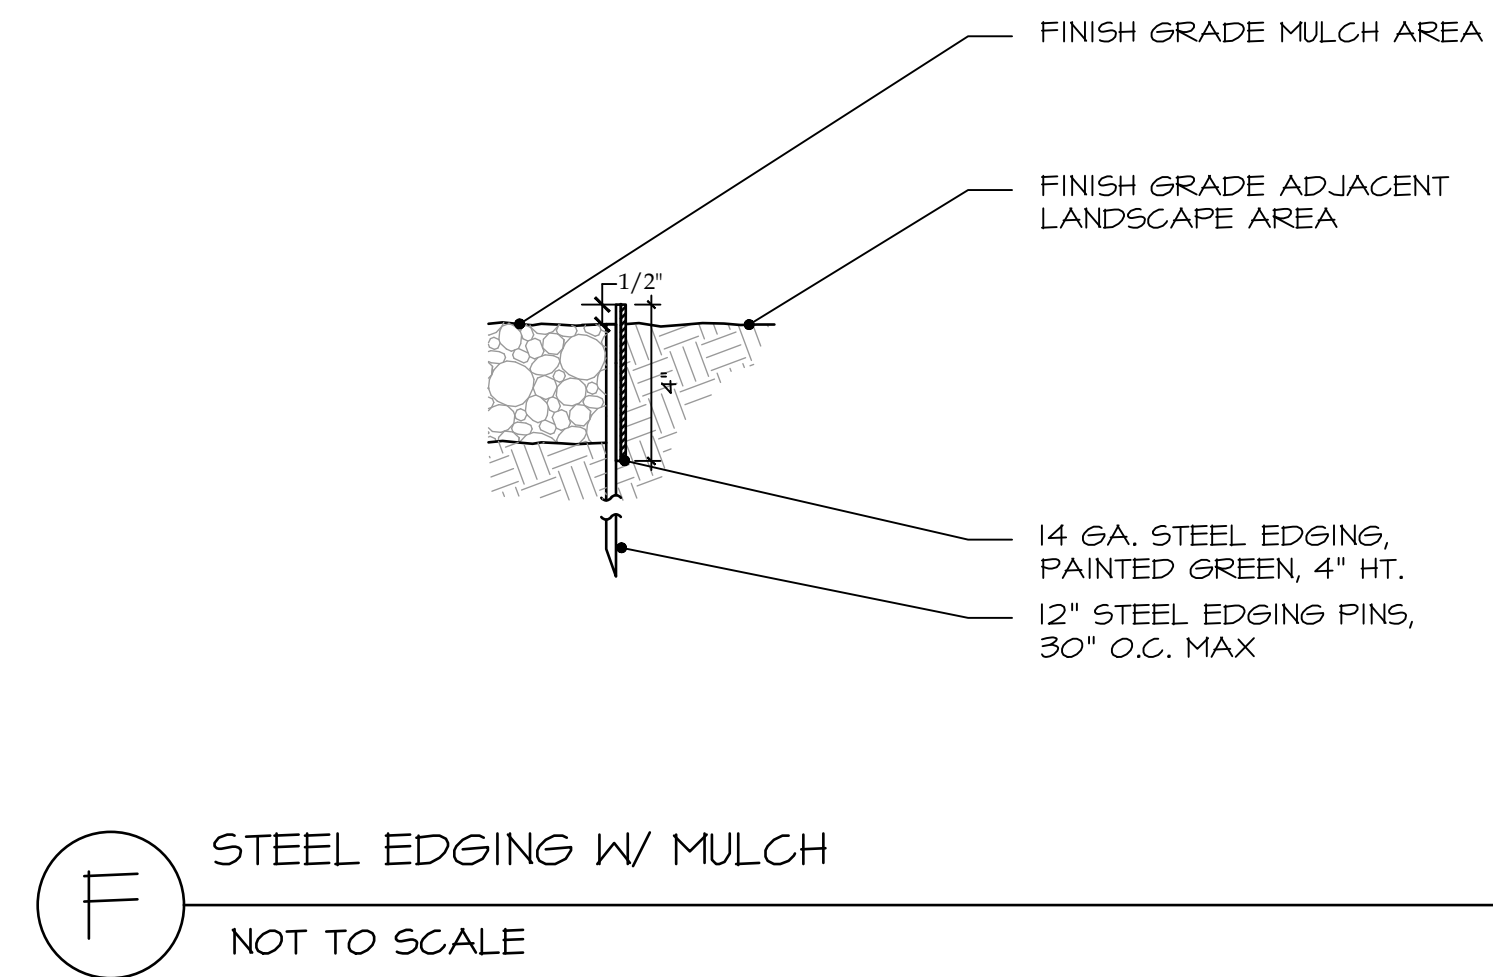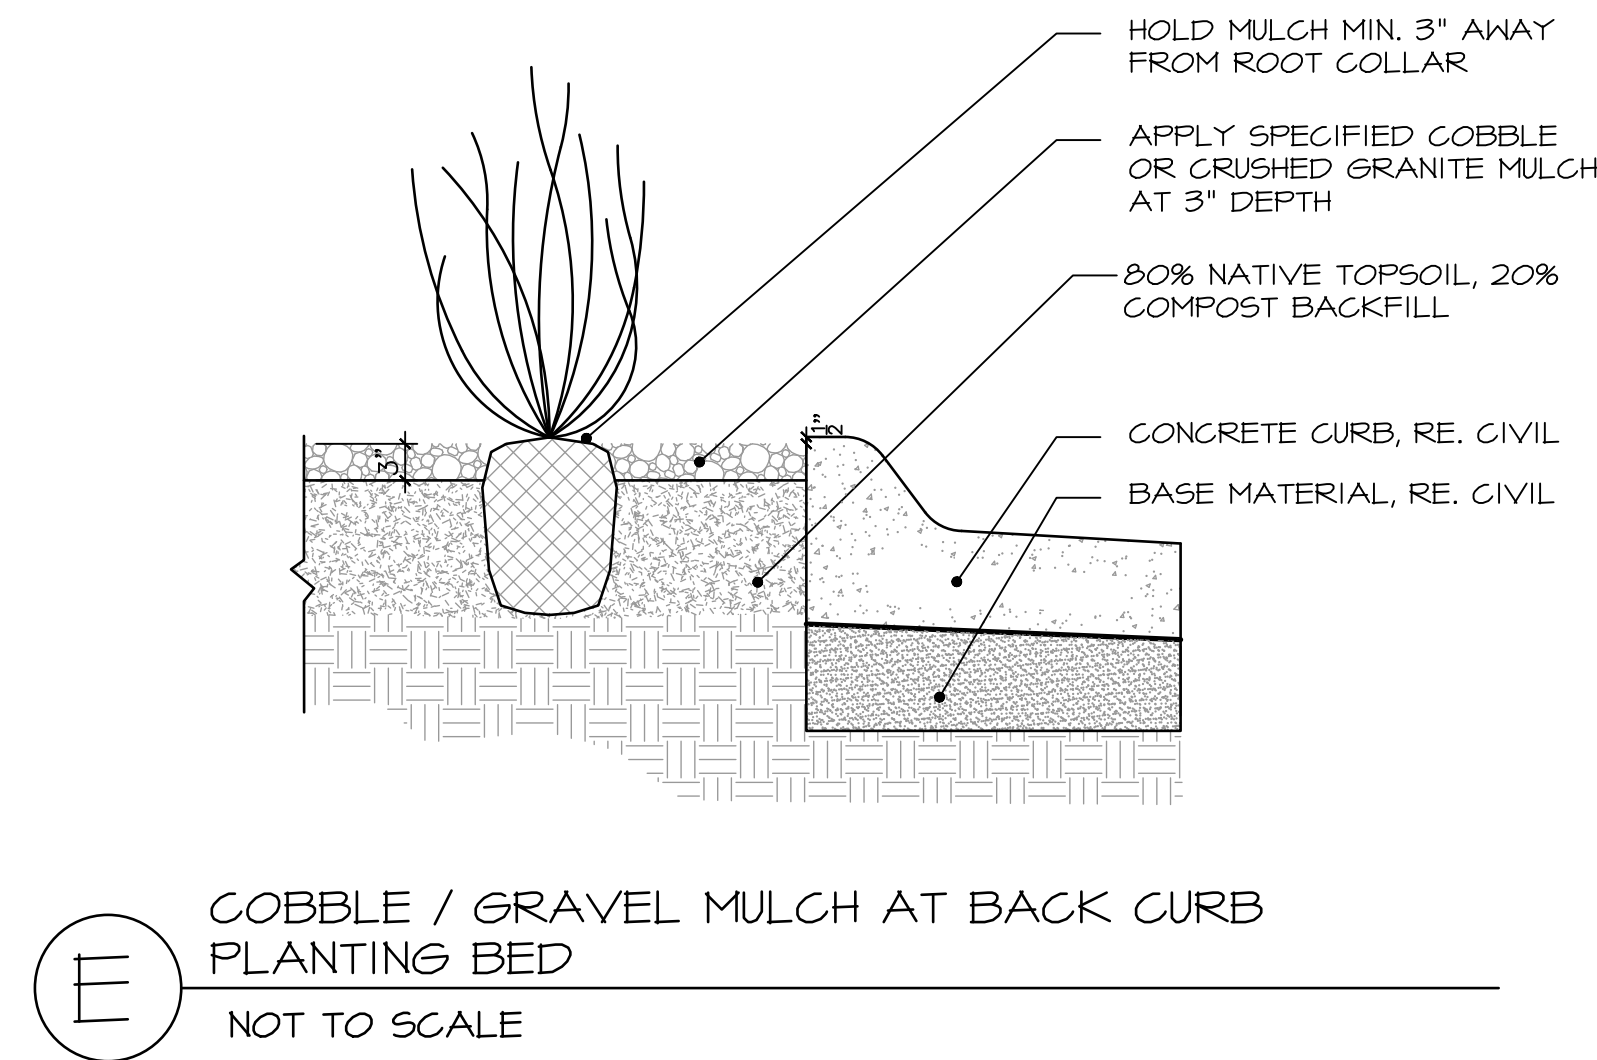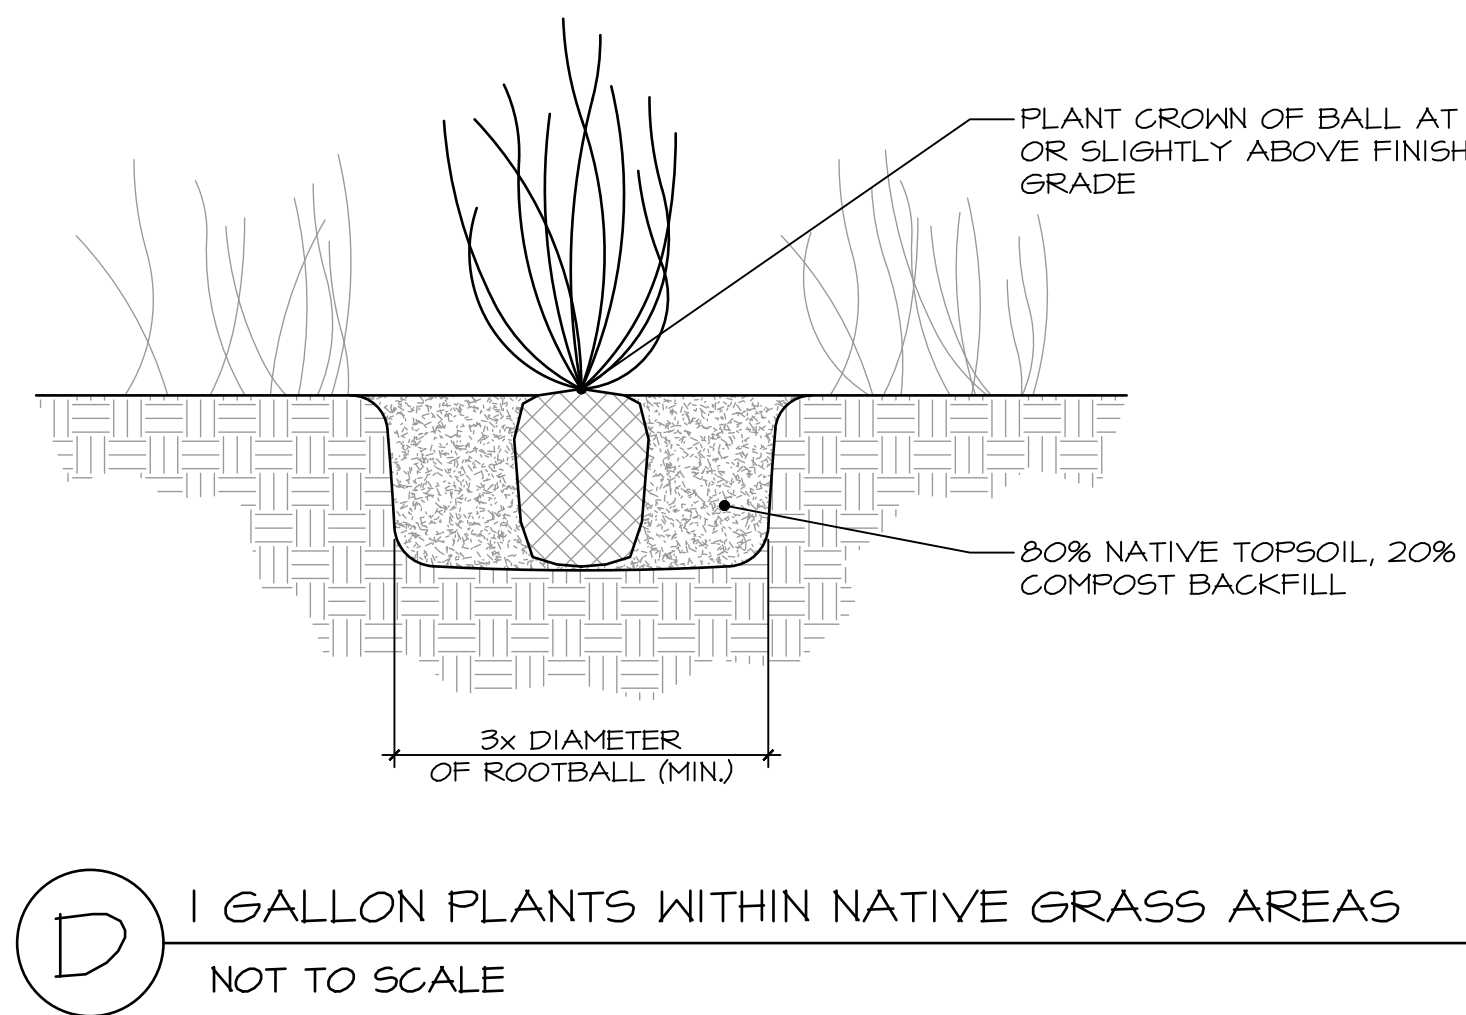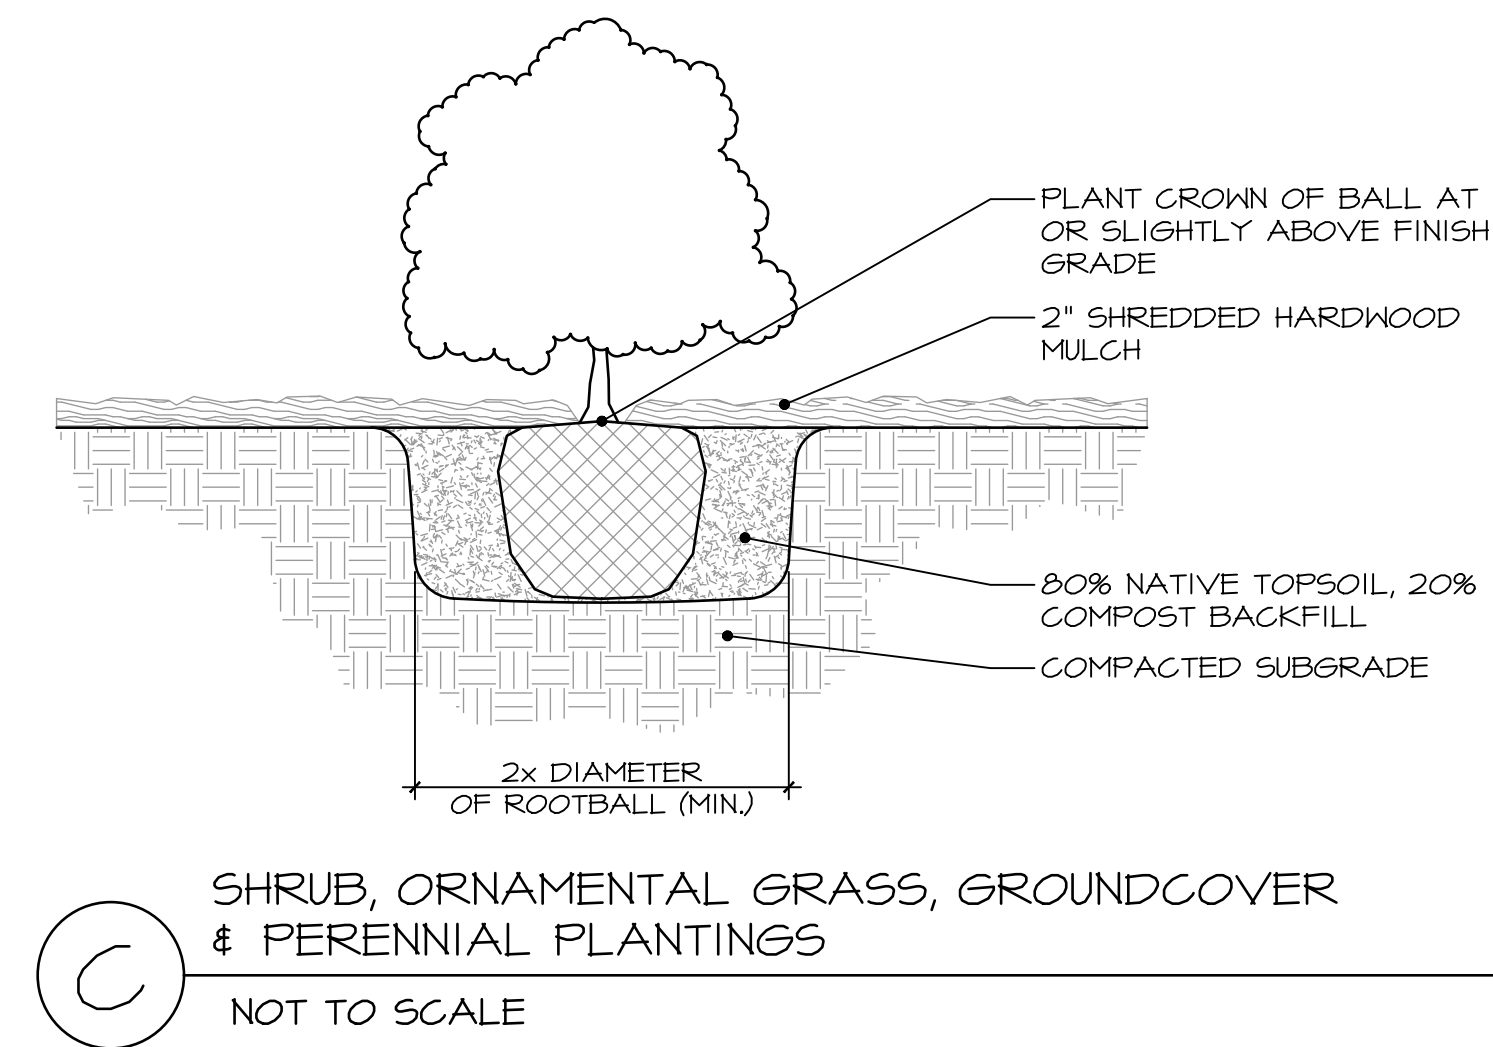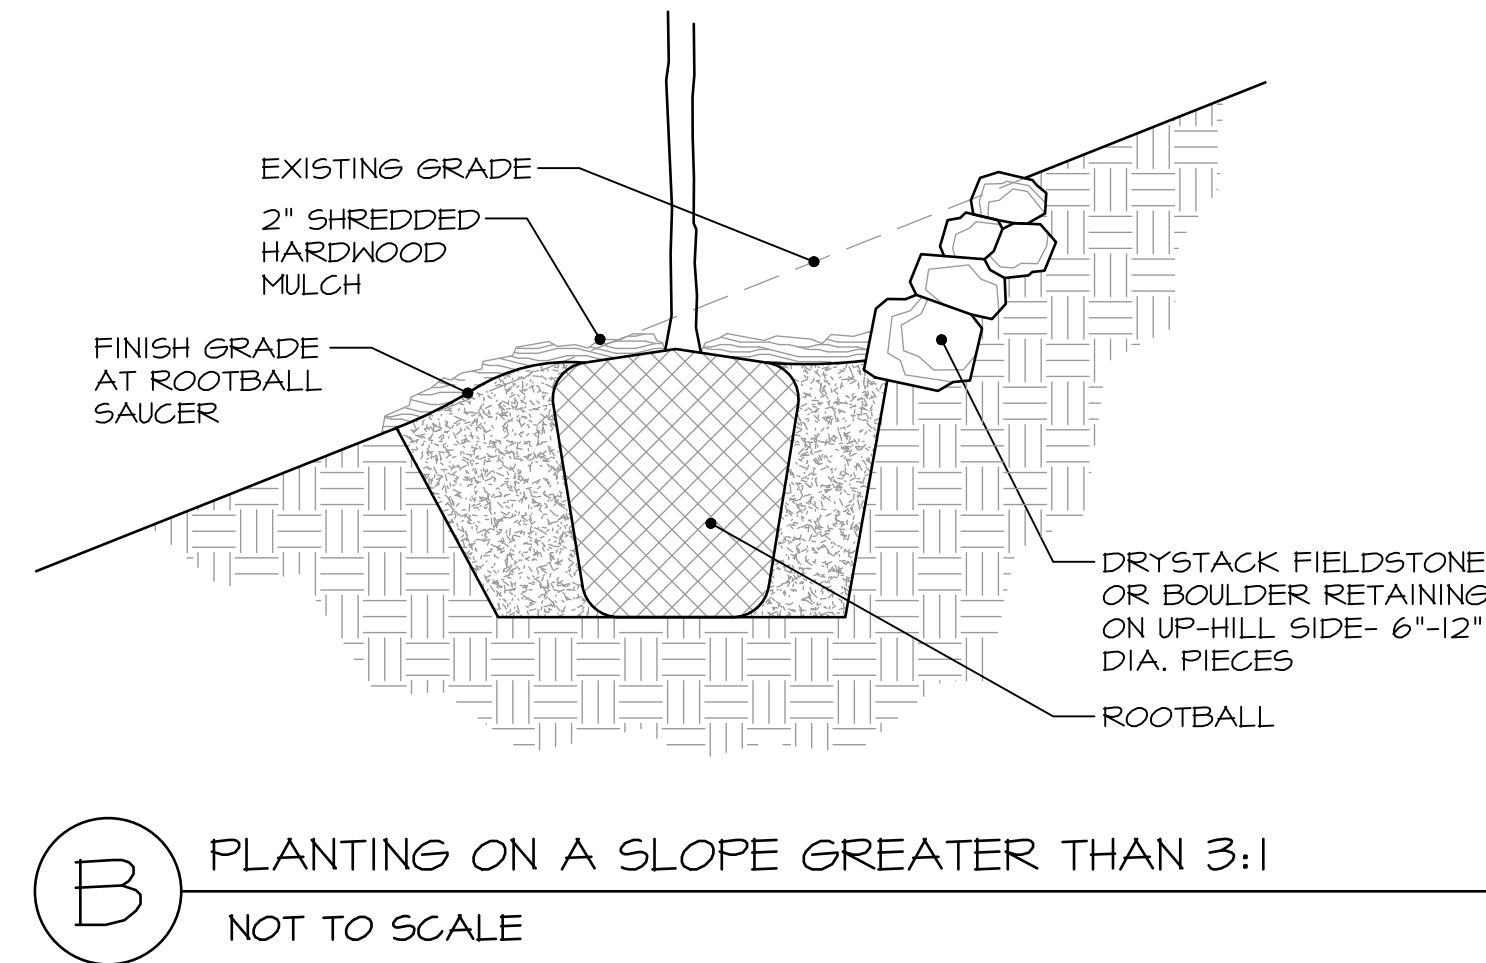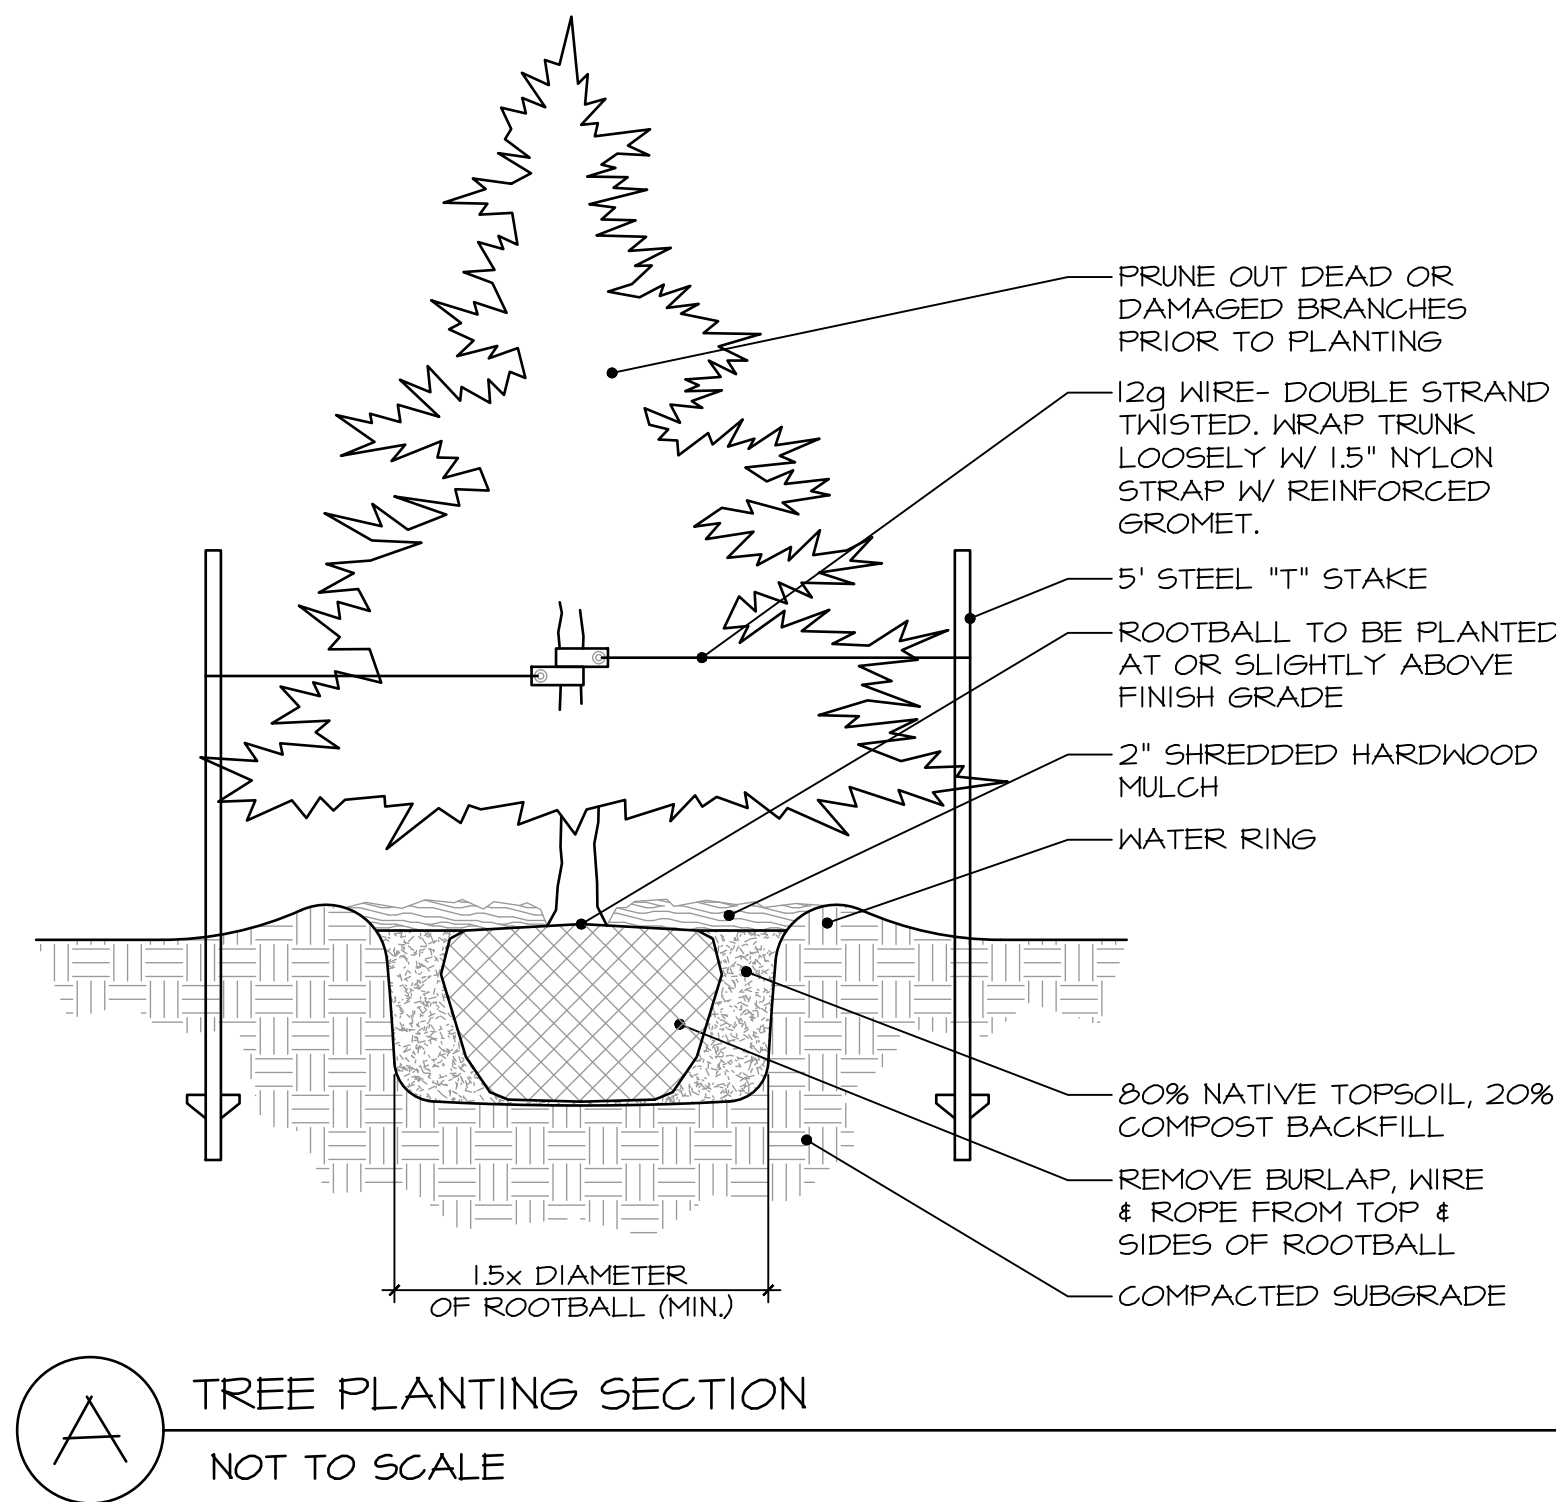

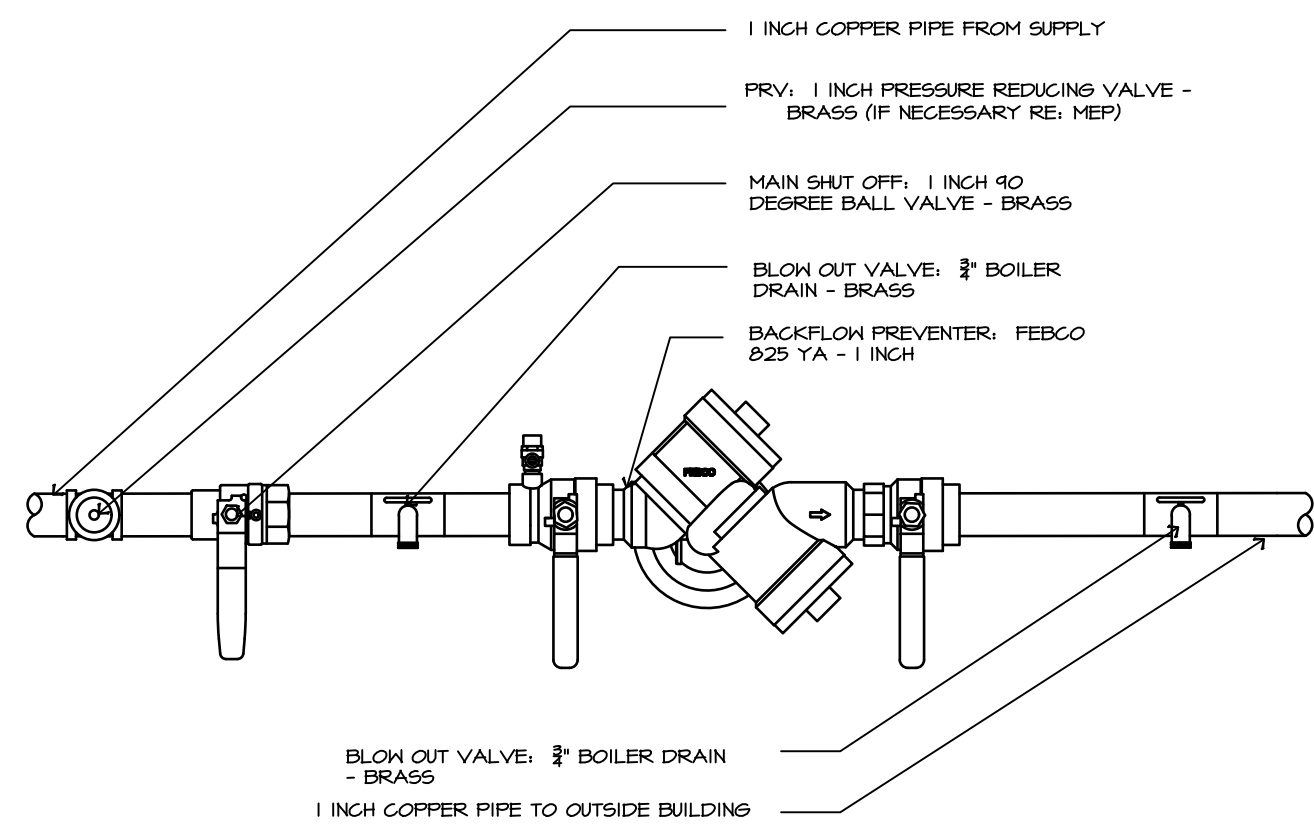


NOTES:
1. INSTALL BACKFLOW DEVICE IN MECHANICAL ROOM AND EXTEND COPPER PIPE TO OUTSIDE OF BUILDING THROUGH SLEEVE IN FOUNDATION WALL. PROVIDE 1 INCH COPPER FEMALE ADAPTER AT END OF STUD OUT FOR CONNECTION TO PVC.
2. INSTALL BACKFLOW DEVICE IN ACCORDANCE WITH ALL STATE AND LOCAL CODE REQUIREMENTS.


1 BACKFLOW PREVENTION ASSEMBLY

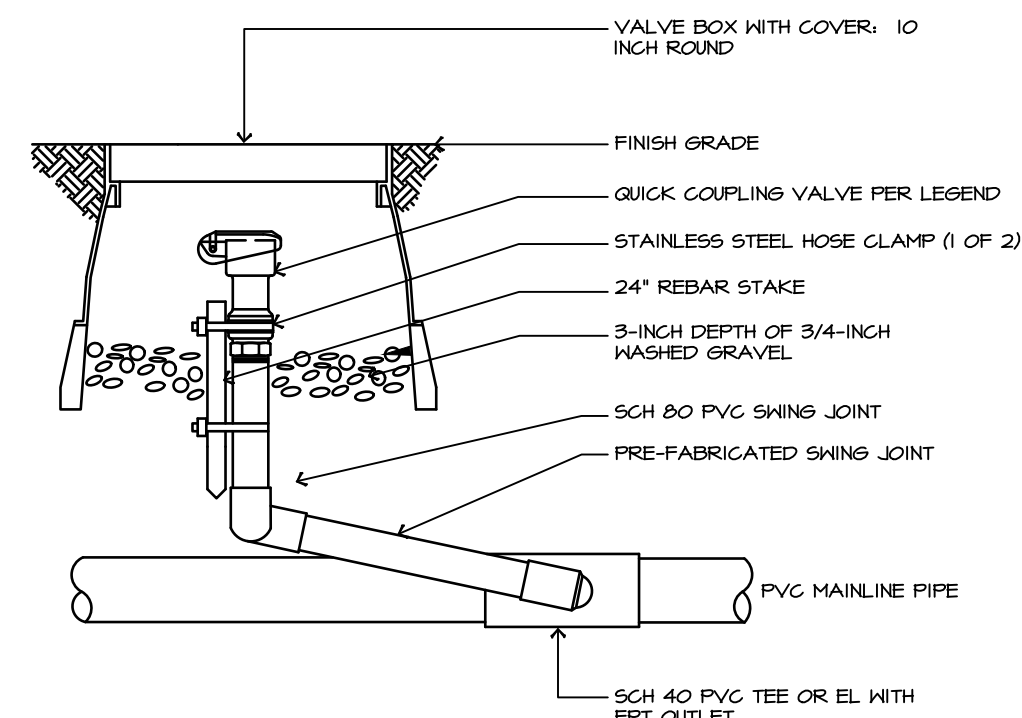


5 QUICK COUPLING VALVE ASSEMBLY

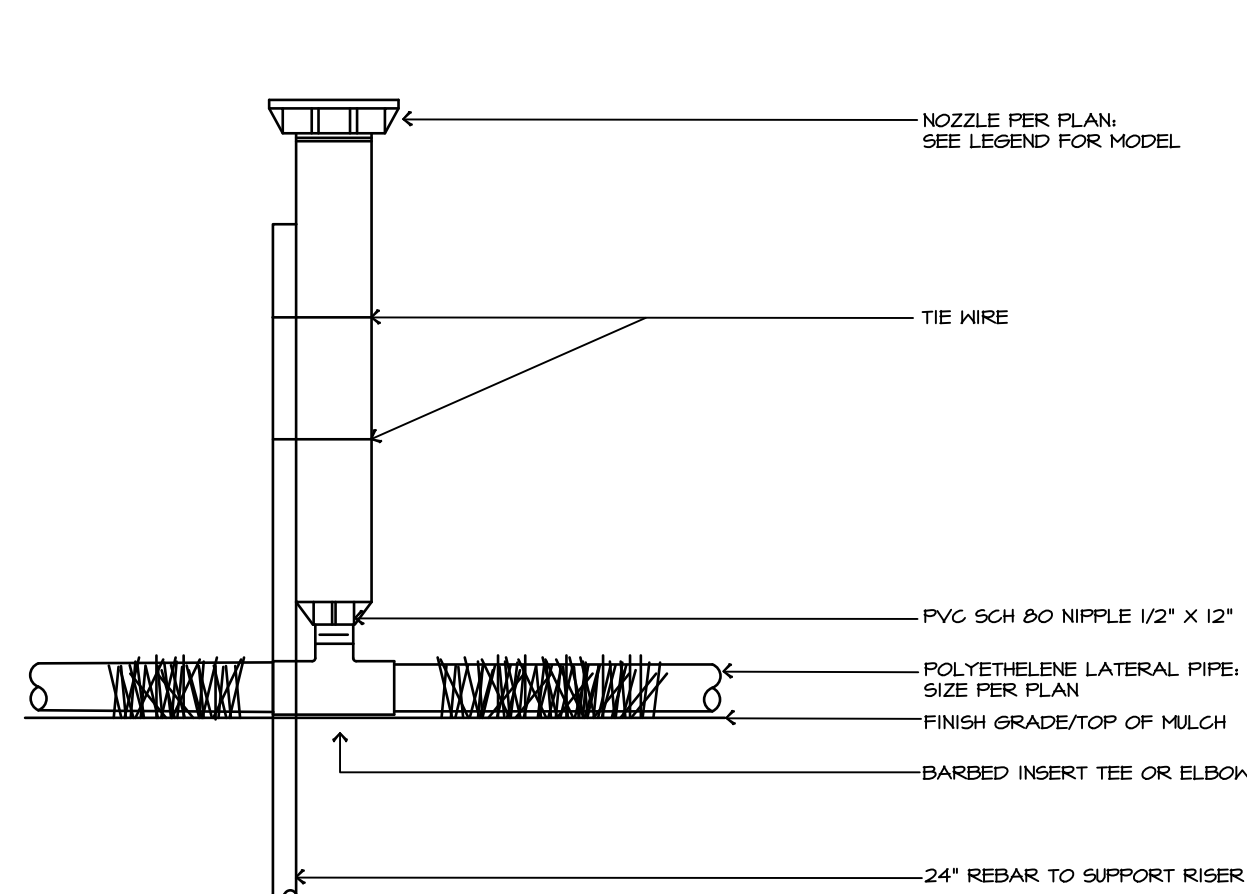


9 ABOVE GROUND TEMPORARY SPRAY SPRINKLER ASSEMBLY

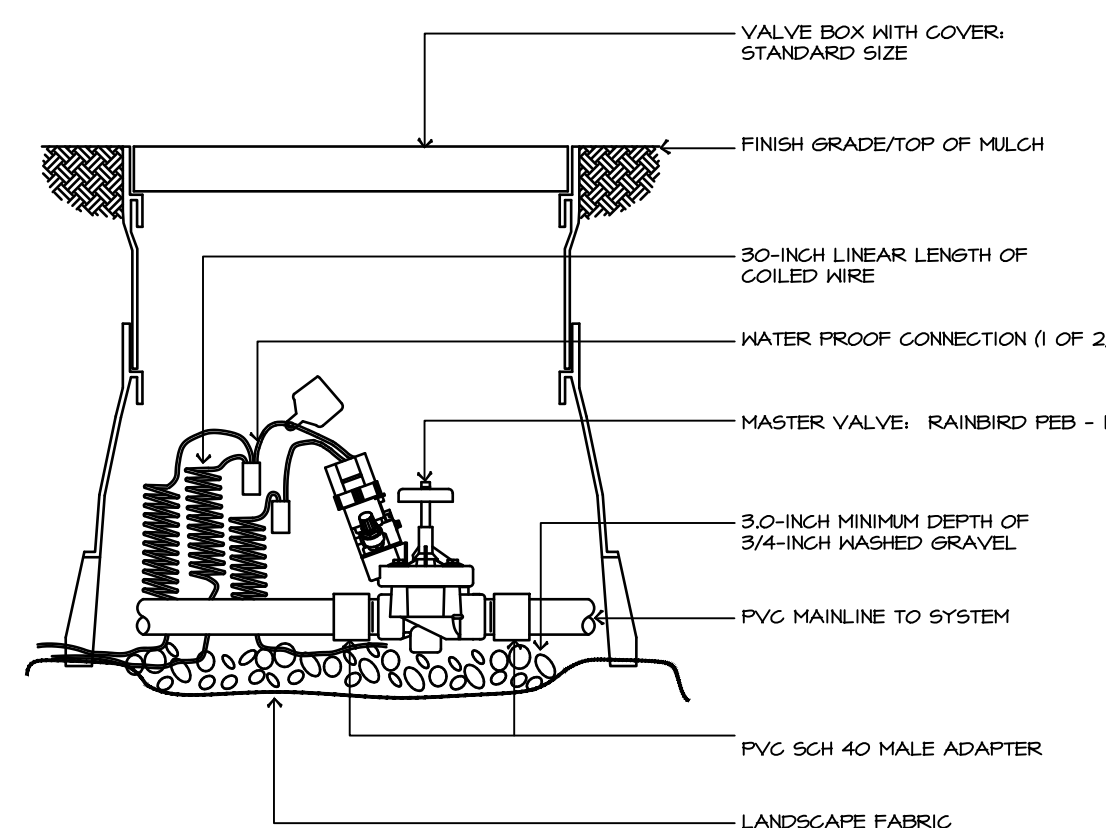

2 MASTER VALVE ASSEMBLY

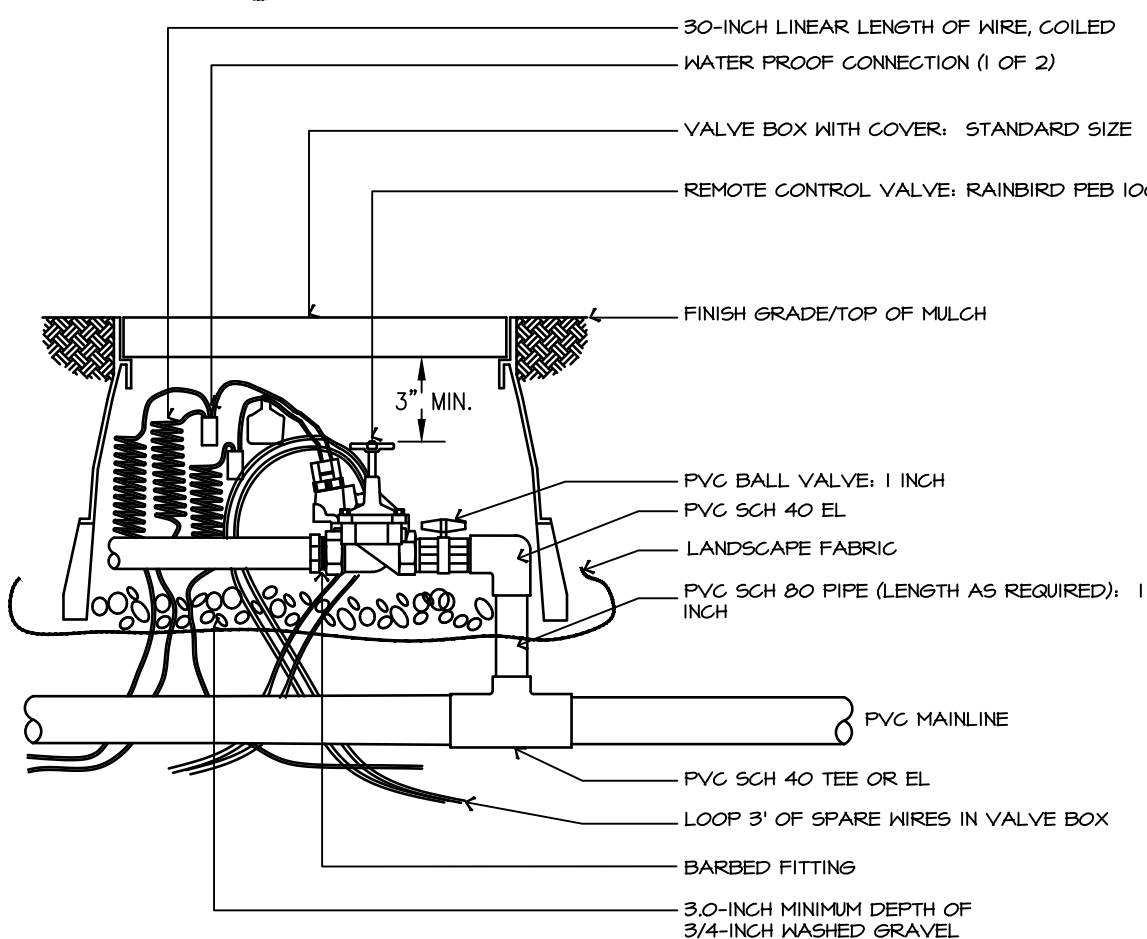


6 REMOTE CONTROL SPRAY VALVE ASSEMBLY

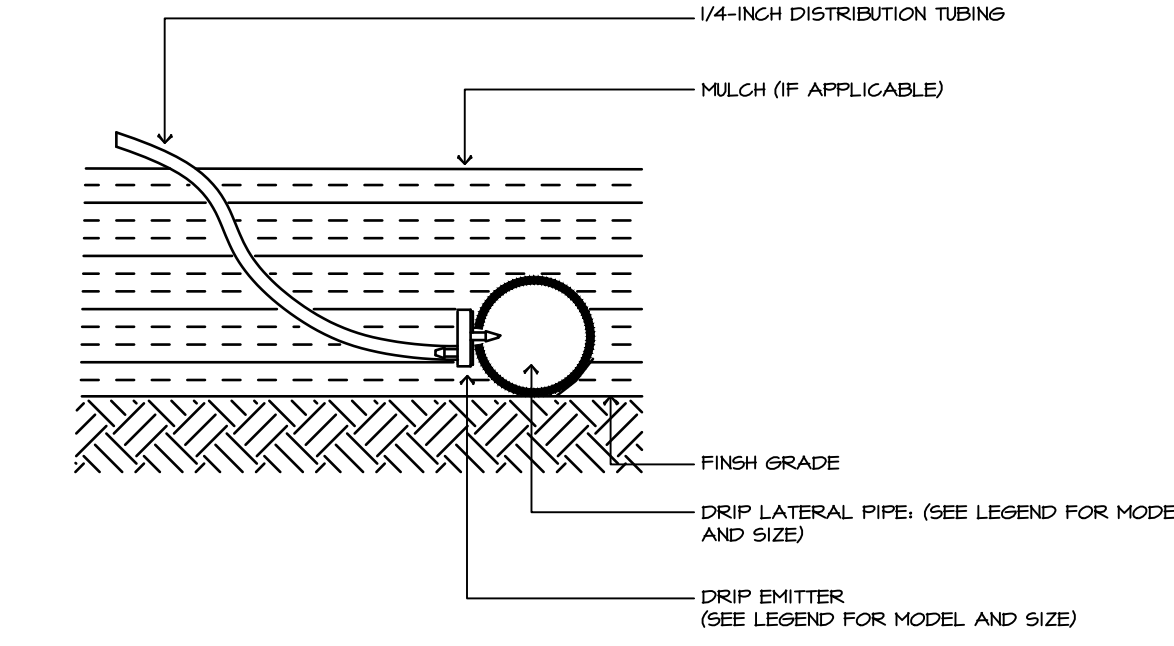


NOTE:
1. INSTALL DRIP EMITTERS AT EACH INDIVIDUAL PLANT IN THE FOLLOWING QUANTITIES AND SIZES:
- SHRUB = 2 EACH XB-20PC EMITTERS (2 GPH)
- ORNAMENTAL GRASS = 2 EACH XB-10PC EMITTERS (1 GPH)

10 SINGLE OUTLET EMITTER ASSEMBLY

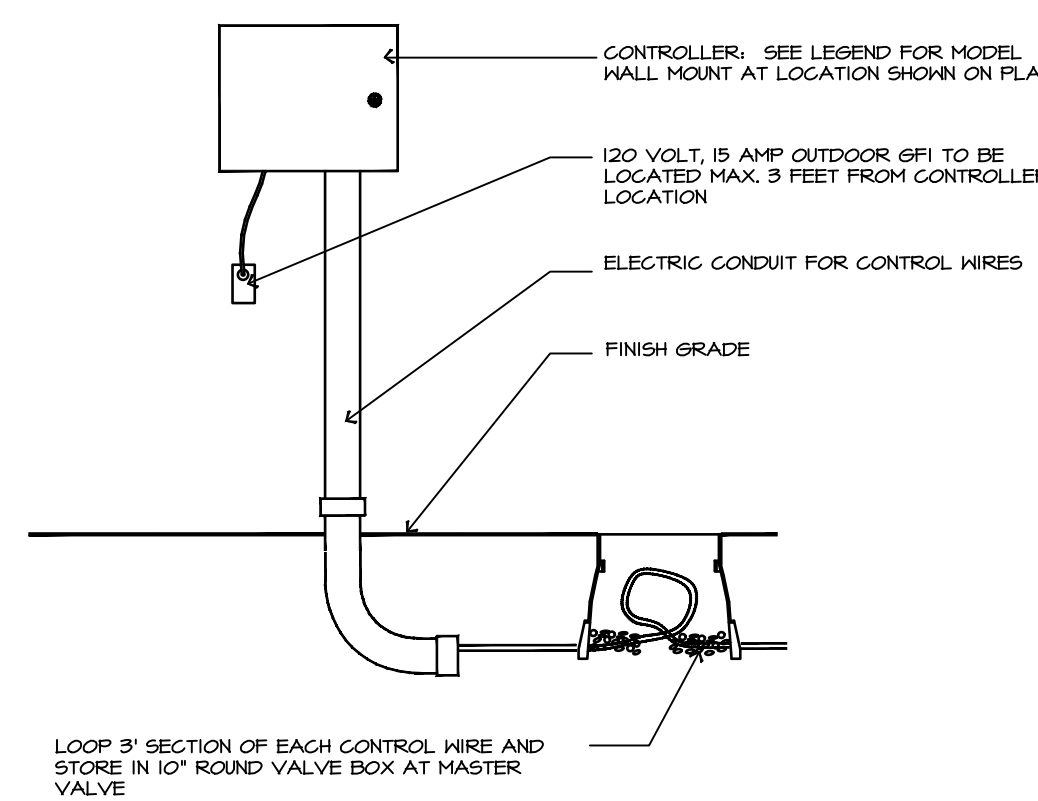


NOTE:
1. 120 VOLT, 15 AMP OUTDOOR GFI TO BE INSTALLED AT CONTROLLER LOCATION BY MEP CONTRACTORS.

3 CONTROLLER ASSEMBLY

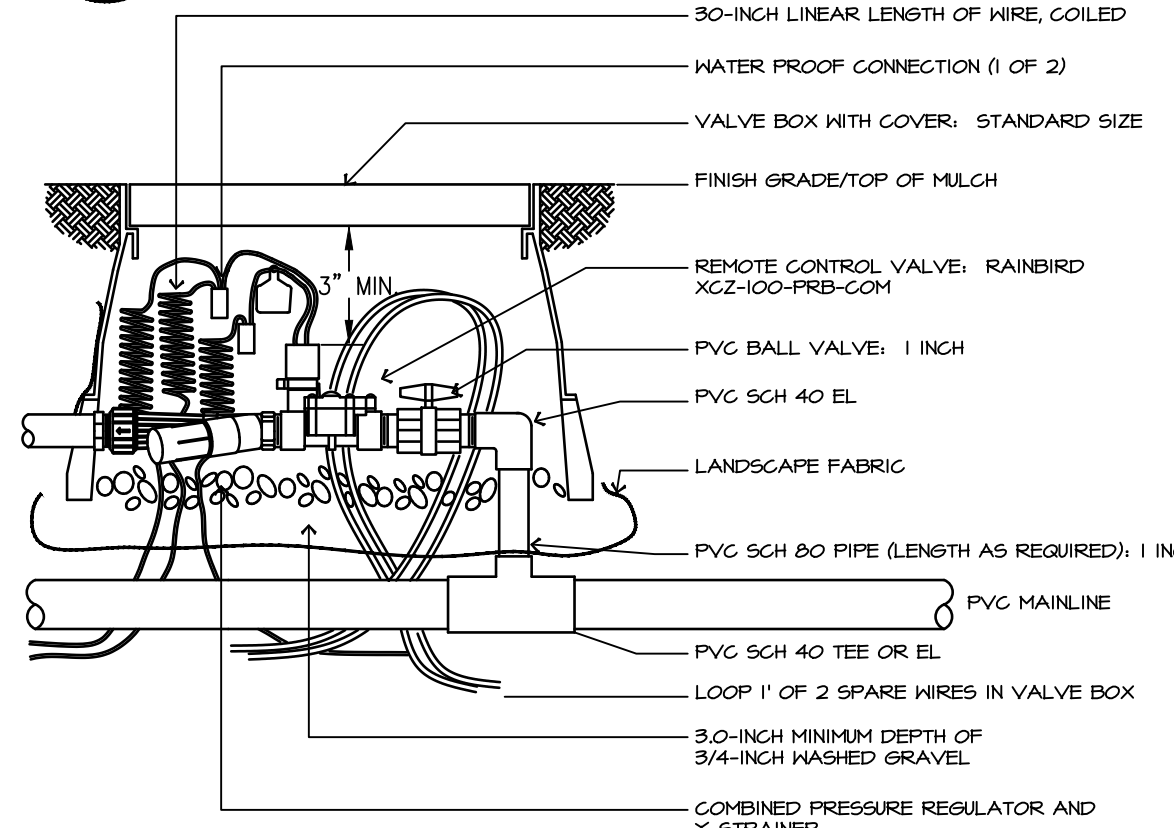


NOTE:
1. USE BARBED INSERT FITTINGS ON DRIP LATERAL PIPE.
2. UTILIZE RAIN BIRD XGZ-LF-100-PRF FOR FLOWS LESS THAN 3 GPM.

7 REMOTE CONTROL DRIP VALVE ASSEMBLY

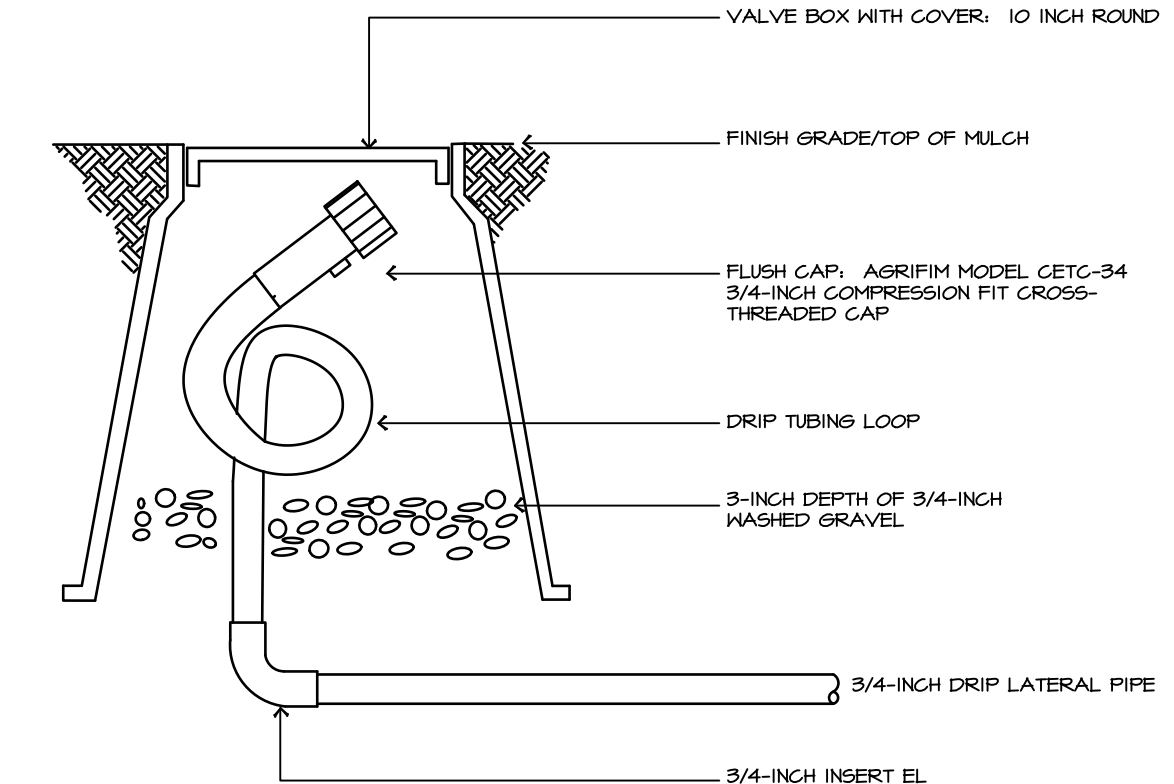


NOTE:
1. LOOP IRRIGATION DRIP TUBING INSIDE VALVE BOX FOR EXTENSION OUTSIDE OF BOX DURING BLOWOUT.

11 DRIP FLUSH CAP ASSEMBLY

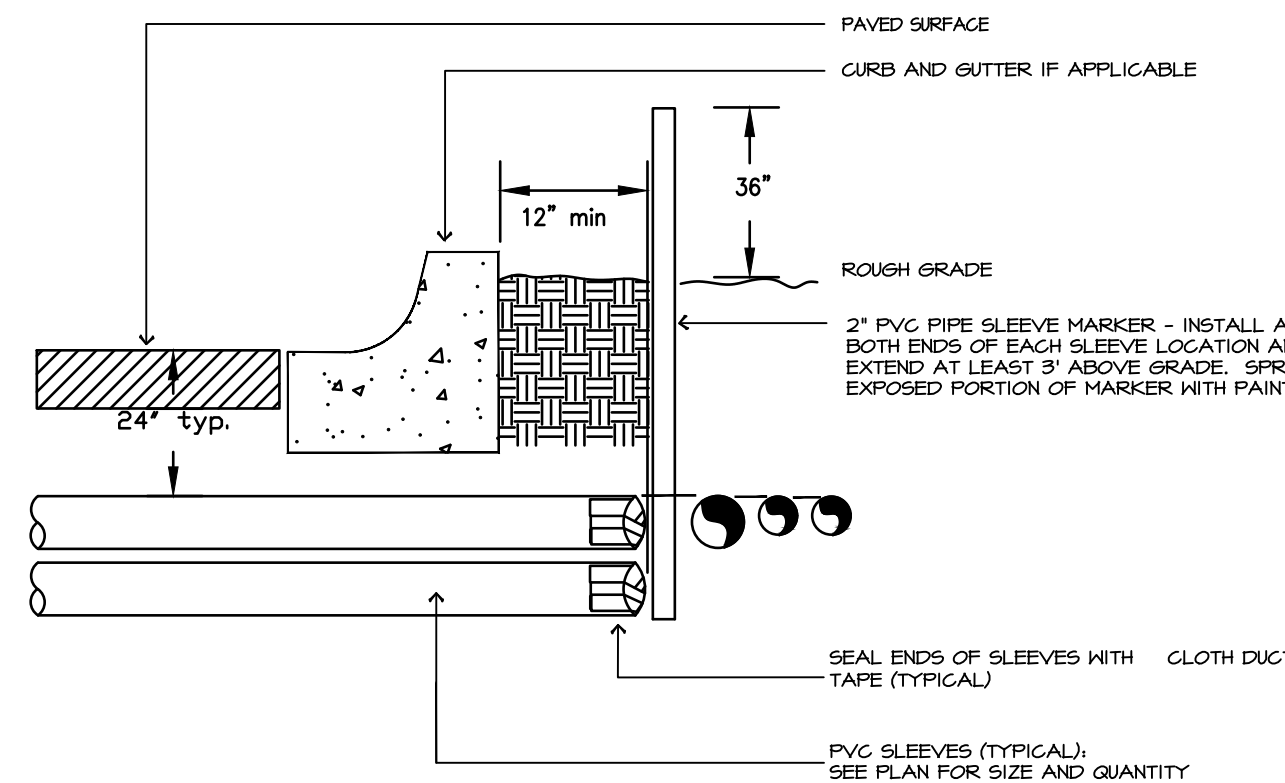


NOTE:
1. ALL SLEEVING TO BE CLASS 200 BE PVC, SIZED AS NOTED IN PLANS.
2. INSTALL SLEEVES IN SIDE-BY-SIDE CONFIGURATION WHERE MULTIPLE SLEEVES ARE TO BE INSTALLED. DO NOT STACK SLEEVES VERTICALLY.

4 TYPICAL SLEEVING DETAIL

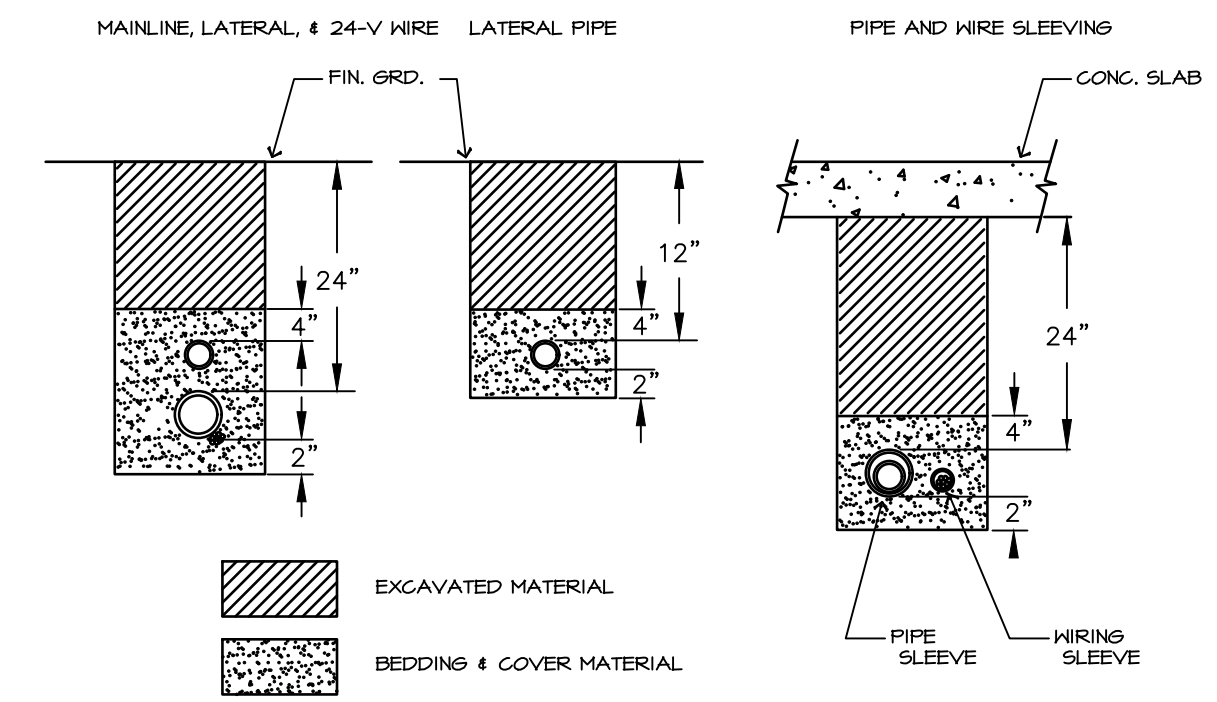

NOTES:
1. SLEEVE ALL PIPE AND WIRE SEPARATELY.
2. ALL PIPE TO BE INSTALLED PER MANUFACTURER'S SPECIFICATIONS. "SNAKE" UNSLEEVED PLASTIC PIPE IN TRENCH. PROVIDE A MINIMUM OF 2" CLEARANCE TO SIDE OF TRENCH AND BETWEEN PIPES.
3. BEDDING MATERIAL TO BE EXCAVATED MATERIAL WITH ROCKS LARGER THAN 1" DIAMETER REMOVED.

8 TYPICAL TRENCHING DETAIL

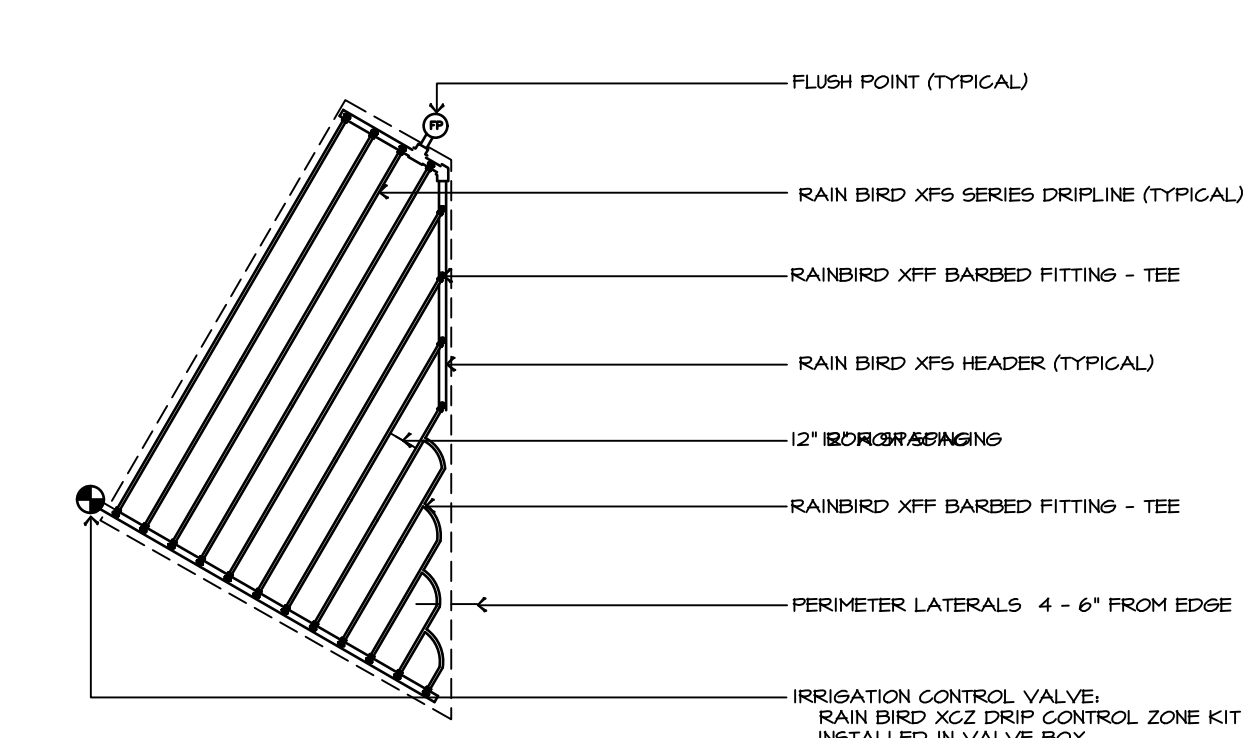


NOTES:
1. RECOMMENDED MINIMUM FILTRATION: 120 MESH MIN.
2. PRESSURE AT FLUSH VALVE SHALL BE MIN 15 PSI
3. 2 PSI CHECK VALVE (MAX 4" OF WATER ELEVATION CHANGE)
4. REFER TO MAXIMUM LENGTH OF A SINGLE LATERAL CHART

12 SUB-SURFACE IN-LINE EMITTER TUBING ASSEMBLY

21 January 2025

Title:
IRRIGATION DETAILS

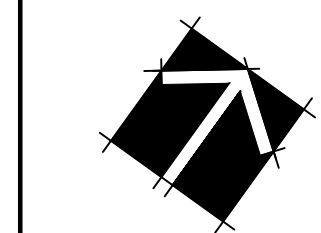


Scale:
VARIES

Sheet:
L5

© Ceres Plus, LLC. 2015

Architectural Engineering Design Group, Inc. C:\Users\A\OneDrive\OneDrive\Local\Temp\A\Publish\39055\6859.00 - Site Photometric.dwg Jan 13, 2025 11:26am

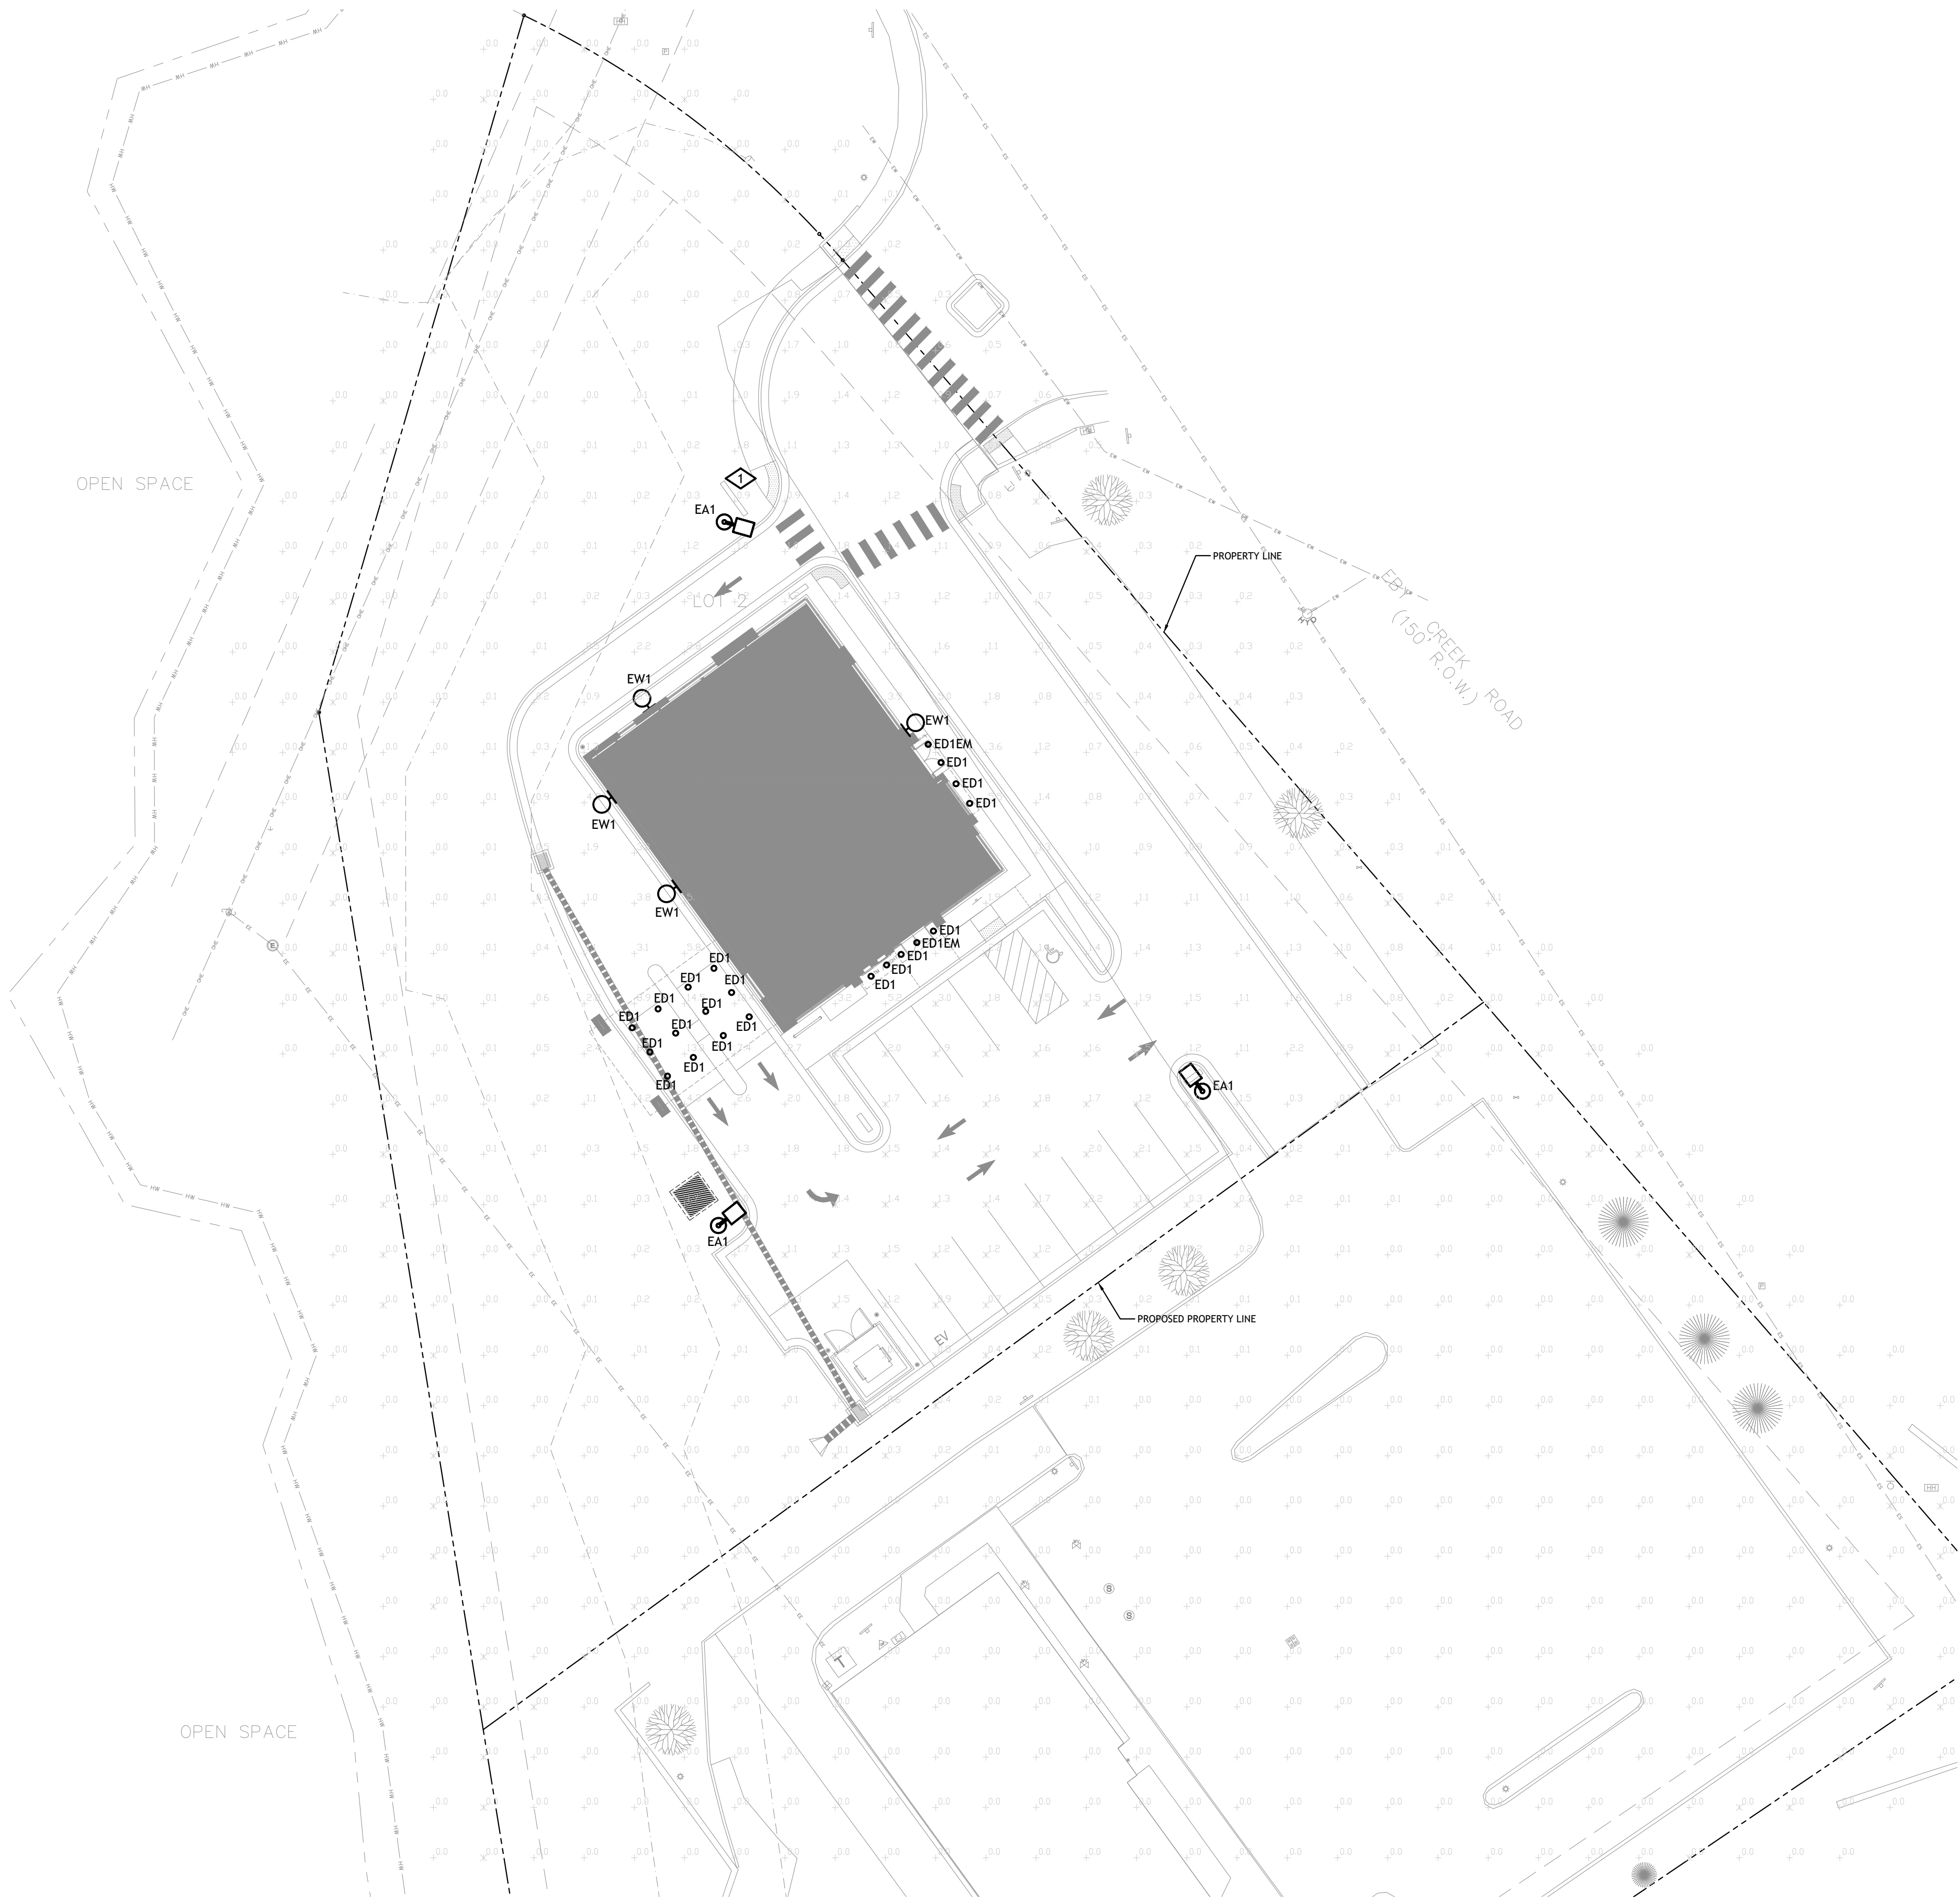

1 LIGHTING PHOTOMETRIC PLAN


P1.01 SCALE: 1" = 30'

LIGHTING FIXTURES	
A a	LUMINAIRE TYPE, REFERENCING LUMINAIRE SCHEDULE, TYPICAL ALL FIXTURES, SUBSCRIPT, IF SHOWN, REFERENCES WALL SWITCH OR RELAY/ZONE CONTROL.
	WALL MOUNTED LUMINAIRE
	DOWNLIGHT LUMINAIRE
	HATCH INDICATES EMERGENCY LUMINAIRE
	EXTERIOR AREA LIGHT
	MONOPOINT LUMINAIRE
	BOLLARD
	STEP LIGHT

KEYNOTE LEGEND	
KEY	VALUE
	1. APPROXIMATE LOCATION OF IN-GRADE UPLIGHTS FOR MONUMENT SIGN. FIXTURES ARE NOT SHOWN ON PHOTOMETRIC PLAN SINCE THEY ARE NOT INTENDED TO ILLUMINATE THE HORIZONTAL PLANE. FIXTURES SHALL UTILIZE A NARROW BEAM OF LIGHT TO ILLUMINATE THE SIGN.

GENERAL NOTES	
A.	ALL LIGHT SOURCES SHALL BE CONCEALED OR SHIELDED WITH AN IESNA FULL CUT-OFF STYLE FIXTURE TO MINIMIZE POTENTIAL GOR GLARE AND UNNECESSARY DIFFUSION ON ADJACENT PROPERTY.
B.	ALL FIXTURES SHALL BE LED WITH A COLOR RENDERING INDEX ABOVE 70.
C.	THE MAXIMUM HEIGHT OF ANY LIGHTING POLE SHALL NOT EXCEED 25FT.
D.	IN NO CASE SHALL EXTERIOR LIGHTING ADD MORE THAN 1 FOOTCANDLE TO ILLUMINATION LEVELS AT THE PROPERTY LINE.
E.	ALL OUTDOOR LIGHT NOT NECESSARY FOR SECURITY PURPOSES SHALL BE REDUCED VIA TIMECLOCK OR TURNED OFF DURING NON-OPERATING HOURS.
F.	LIGHT FIXTURES USED TO ILLUMINATE FLAGS, STATUES, OR ANY OTHER OBJECTS MOUNTED ON A POLE, PEDESTAL, OR PLATFORM SHALL USE A NARROW BEAM WHICH SHALL NOT EXTEND BEYOND THE ILLUMINATED OBJECT.
G.	LIGHT FIXTURES INSTALLED UNDER CANOPIES, AWNINGS, OVERHANGS, AND THE LIKE SHALL BE FULLY RECESSED.
H.	AVERAGE ILLUMINATION OF THE PARKING LOT SURFACE SHALL NOT EXCEED 3.0 FOOT-CANDLES.

Statistics						
Description	Symbol	Avg	Max	Min	Max/Min	Avg/Min
FULL SITE	+	0.4 fc	14.5 fc	0.0 fc	N/A	N/A
PARKING	X	1.5 fc	3.0 fc	0.5 fc	6.0:1	3.0:1
PROPERTY LINE	X	0.1 fc	1.0 fc	0.0 fc	N/A	N/A
PROPOSED PROPERTY LINE	X	0.2 fc	0.5 fc	0.0 fc	N/A	N/A

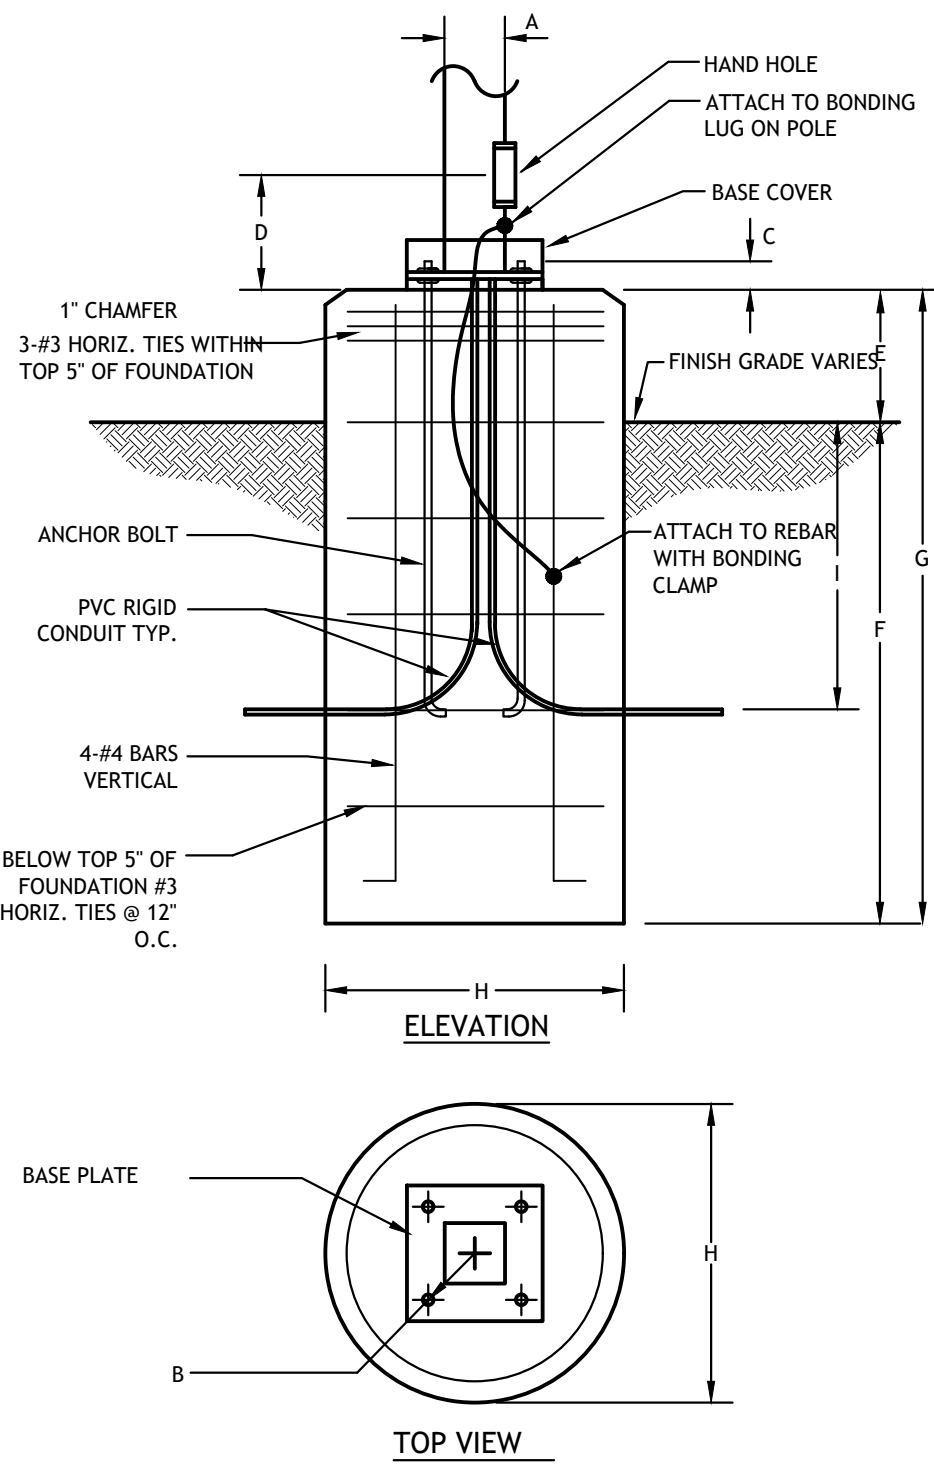

POLE KEY	OVERALL HEIGHT	A	ANCHOR BOLT DATA			D	E	F	G	H	I
			B	SIZE	C						
EA1	250"	4"	PER MANUFACTURER				20"	60"	80"	24"	36"

1 POLE BASE DETAIL

P1.02 SCALE: NONE

PROJECT #	SCALE	DRAWN BY	CHECKED BY	DATE	DATE	DESCRIPTION	REV. #	DATE
6859.00		CWL	AMV	01-13-2025				
SITE DEVELOPMENT PLAN								

Copyright (c) 2020 - All rights reserved AE Design Group, Inc. All design drawings and written material herein may not be used or duplicated without the written consent of AE Design Group, Inc.

