



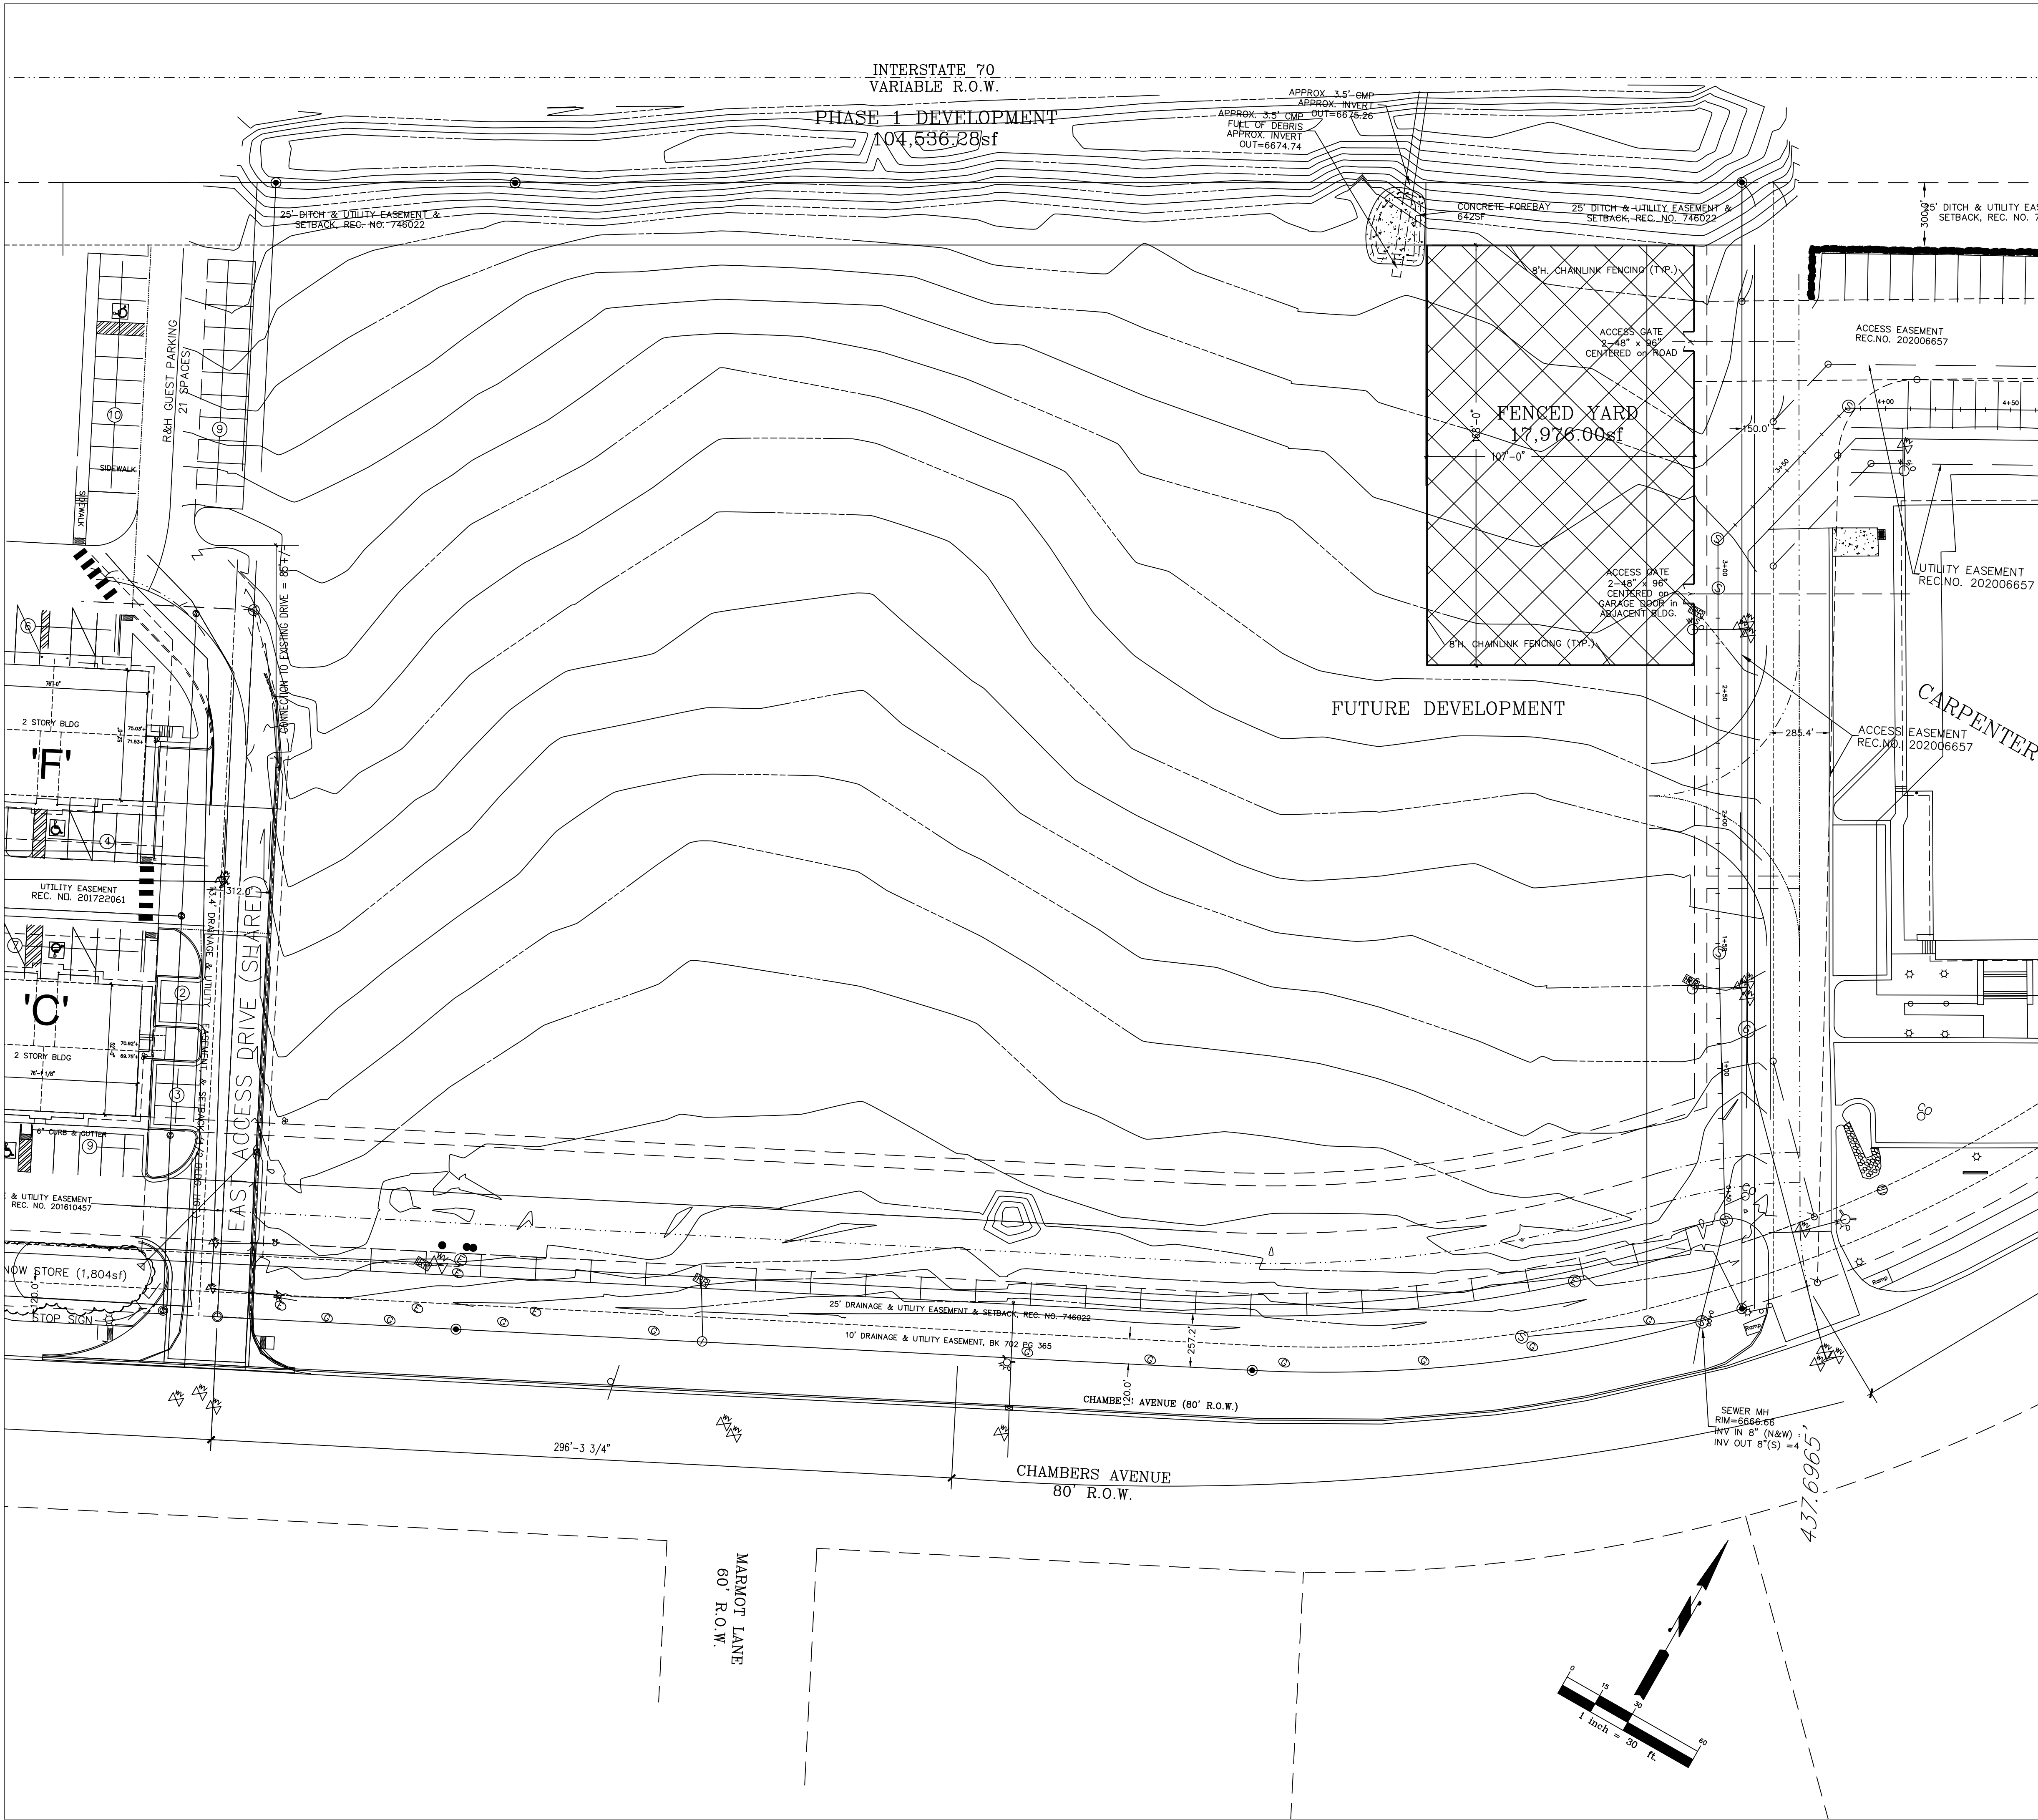

TAS

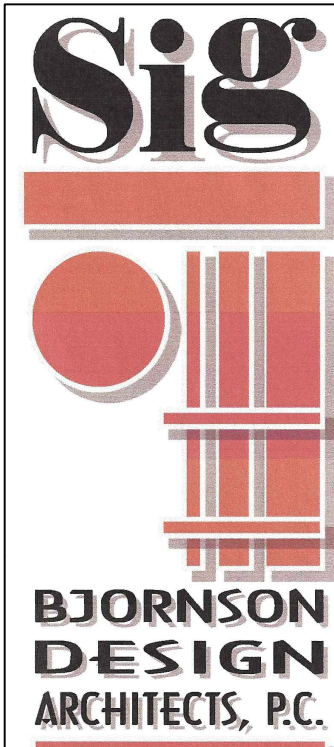

Sig Bjornson II, AIA
EAGLE STUDIO
254 ROBINS EGG LANE
WEST EAGLE RANCH
P.O. BOX 5228
EAGLE, COLORADO 81631
970-328-1158 PHONE/FAX
970-390-5339 CELLULAR
sb@vail.net

STAMP

PROJECT

STORAGE YARD
for ASPECT DEVELOPMENT (MATTHEW BARRY)
LOT C13, KEMP SUBDIVISION
1215 CHAMBERS AVENUE
Town of Eagle, County of Eagle, State of Colorado

ISSUE DATE/REVISIONS


6/27/2022 FOR PERMIT

PLAN


STORAGE
YARD
SITE

SHEET

SY1.1

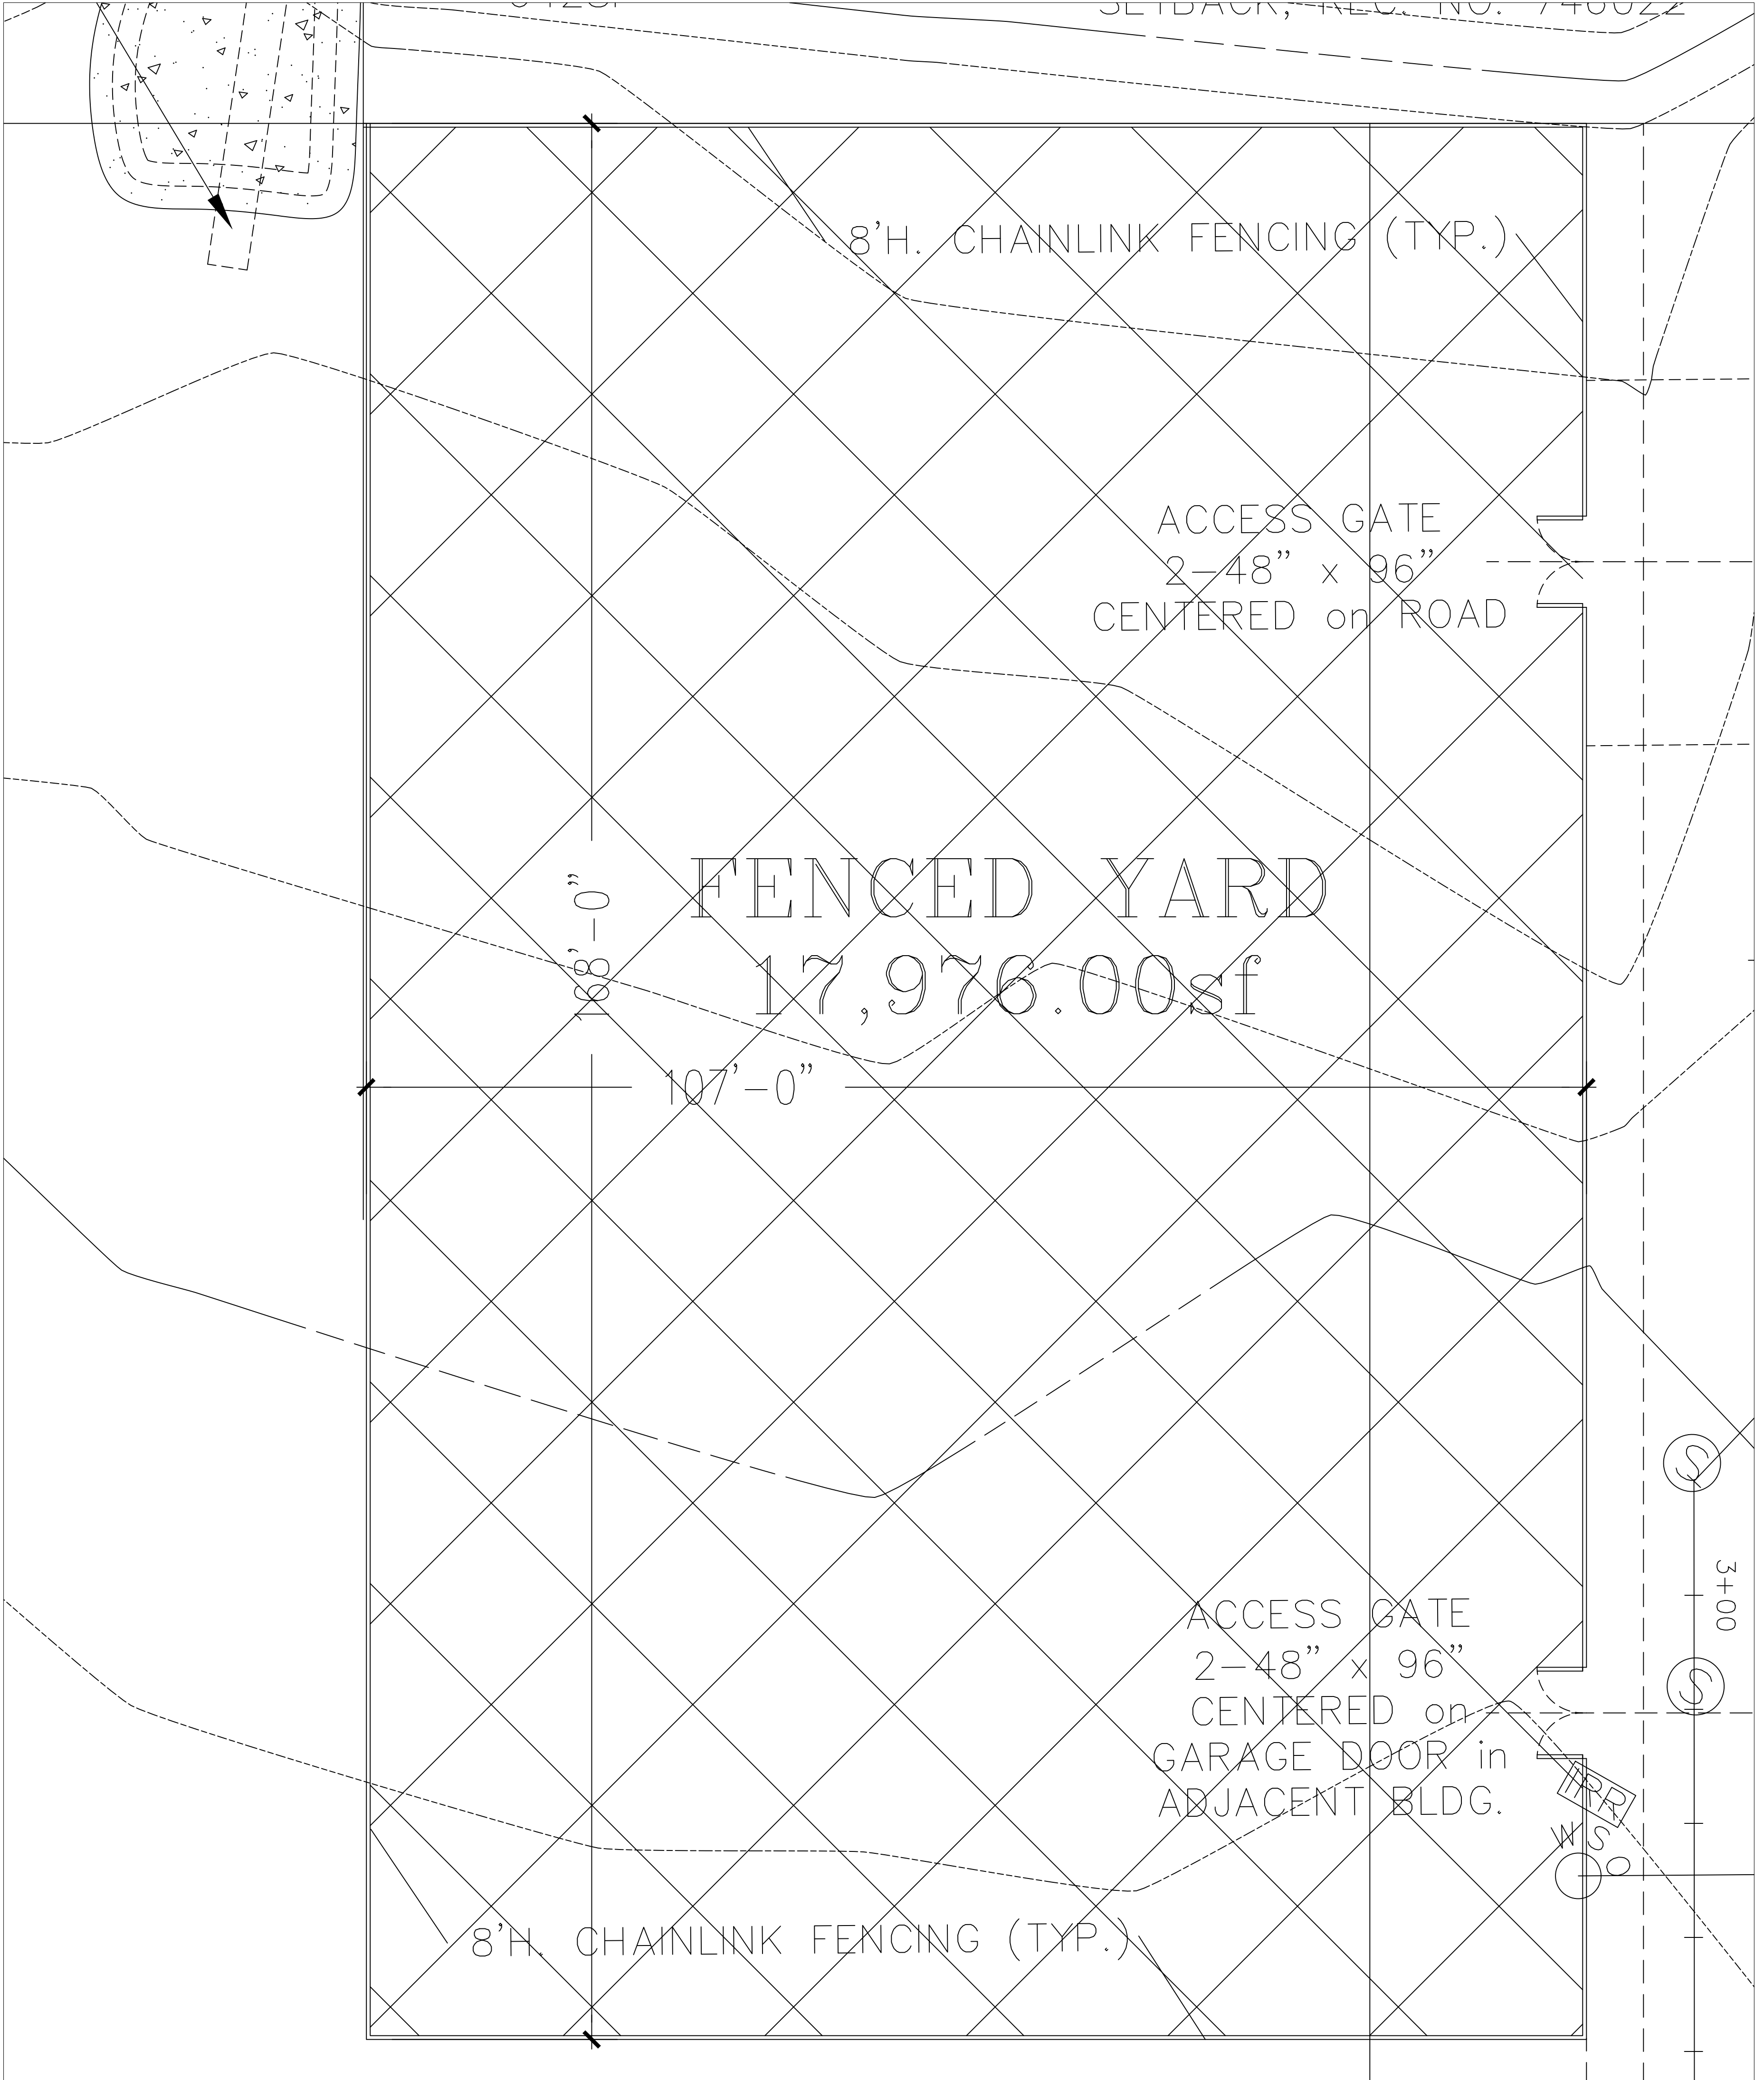

TAS

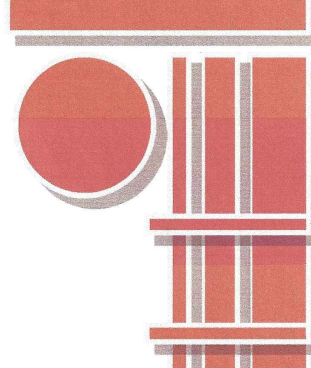

**BJORNSON
DESIGN
ARCHITECTS, P.C.**

Sig Bjornson II, AIA
EAGLE STUDIO
254 ROBINS EGG LANE
WEST EAGLE RANCH
P.O. BOX 5228
EAGLE, COLORADO 81631
970-328-1158 PHONE/FAX
970-390-5339 CELLULAR
sb@vail.net

STAMP

STORAGE YARD

for ASPECT DEVELOPMENT (MATTHEW BARRY)
LOT C13, KEMP SUBDIVISION
1215 CHAMBERS AVENUE
Town of Eagle, County of Eagle, State of Colorado

ISSUE DATE/REVISIONS	
6/27/2022 FOR PERMIT	

PLAN

**STORAGE
YARD
PLANS**

SHEET

SY1.2

