NO CHANGES ARE TO BE MADE TO THIS DRAWING WITHOUT WRITTEN PERMISSION OF HARRIS KOCHER SMITH.

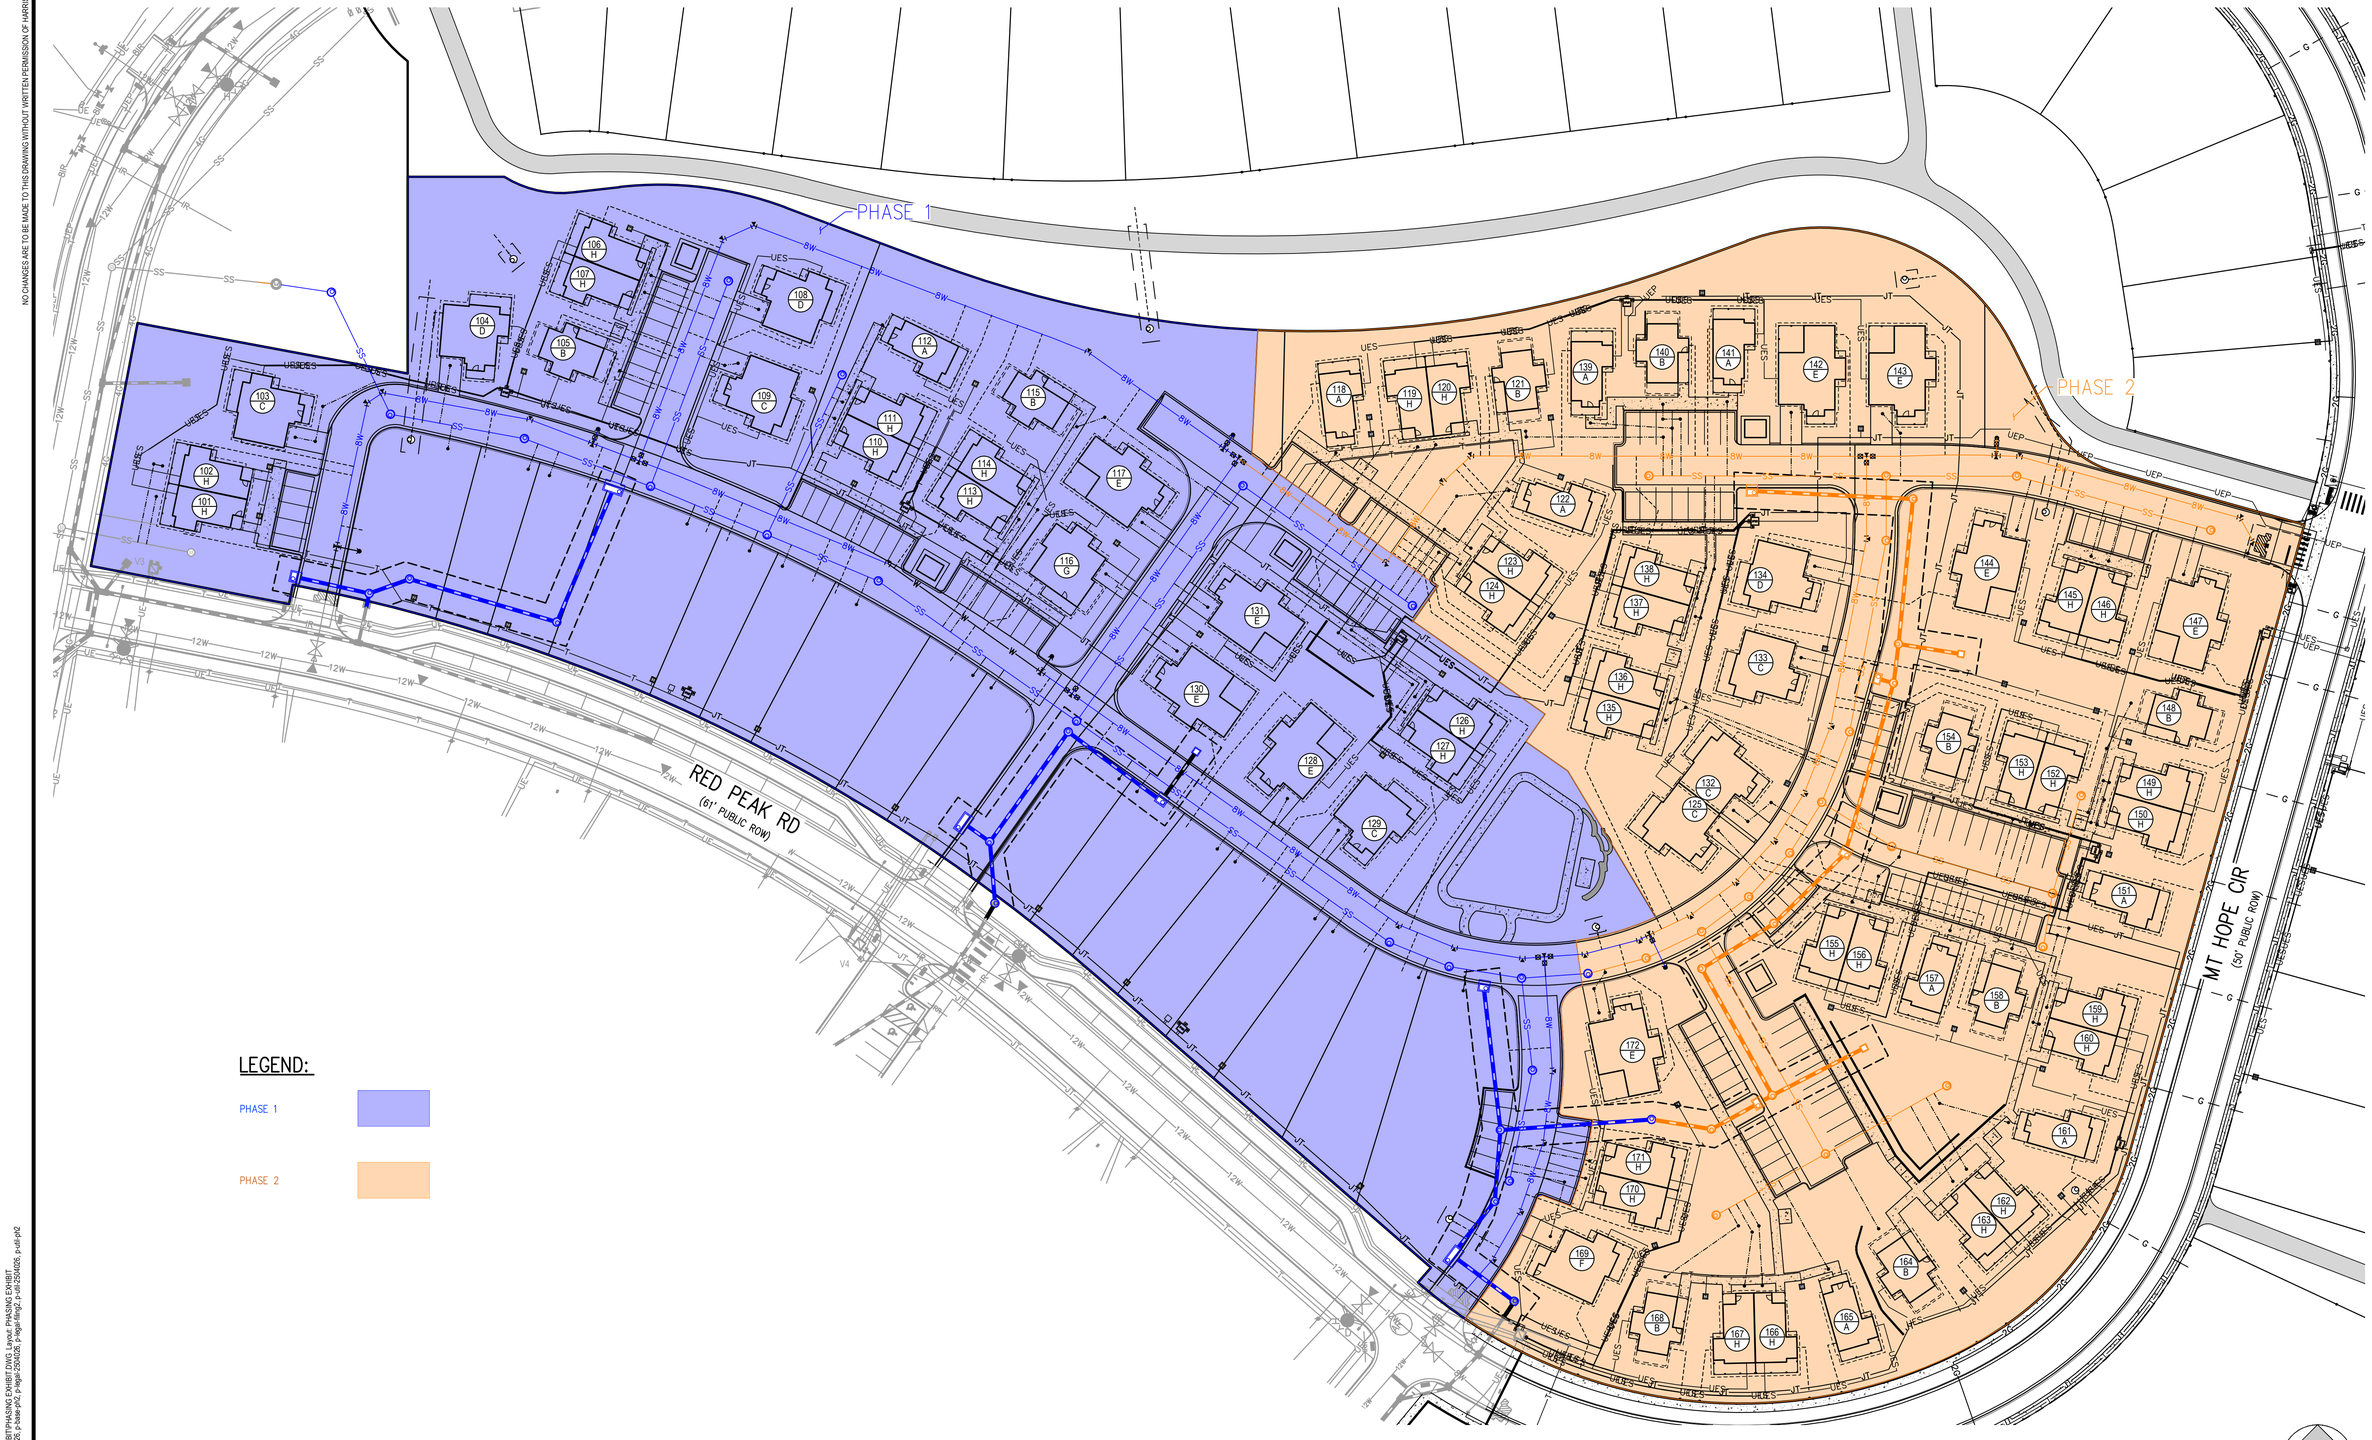

PHASING EXHIBIT
SCALE: 1" = 40'

HARRIS KOCHER SMITH
1120 Lincoln Street, Suite 1000
Denver, Colorado 80203
P: 303.623.6300 F: 303.623.6311
HarrisKocherSmith.com

Filepath: P:\2025\250402\ENGINEERING\EXHIBIT\PHASING EXHIBIT.DWG Layout: PHASING EXHIBIT
By: Olivia Riley, o.riley@hks-inc.com, Model: Layout1, Plotted: 8.5x11, p-base-p042, p-legal-25040426, p-legal-linetype, p-psfs-25040426, p-psfs-p02
Plotted: FRI 08/01/25 2:27:48P By: Olivia Riley