NO CHANGES ARE TO BE MADE TO THIS DRAWING WITHOUT WRITTEN PERMISSION OF HARRIS KOCHER SMITH.

HKS RESPONSE IN BLUE

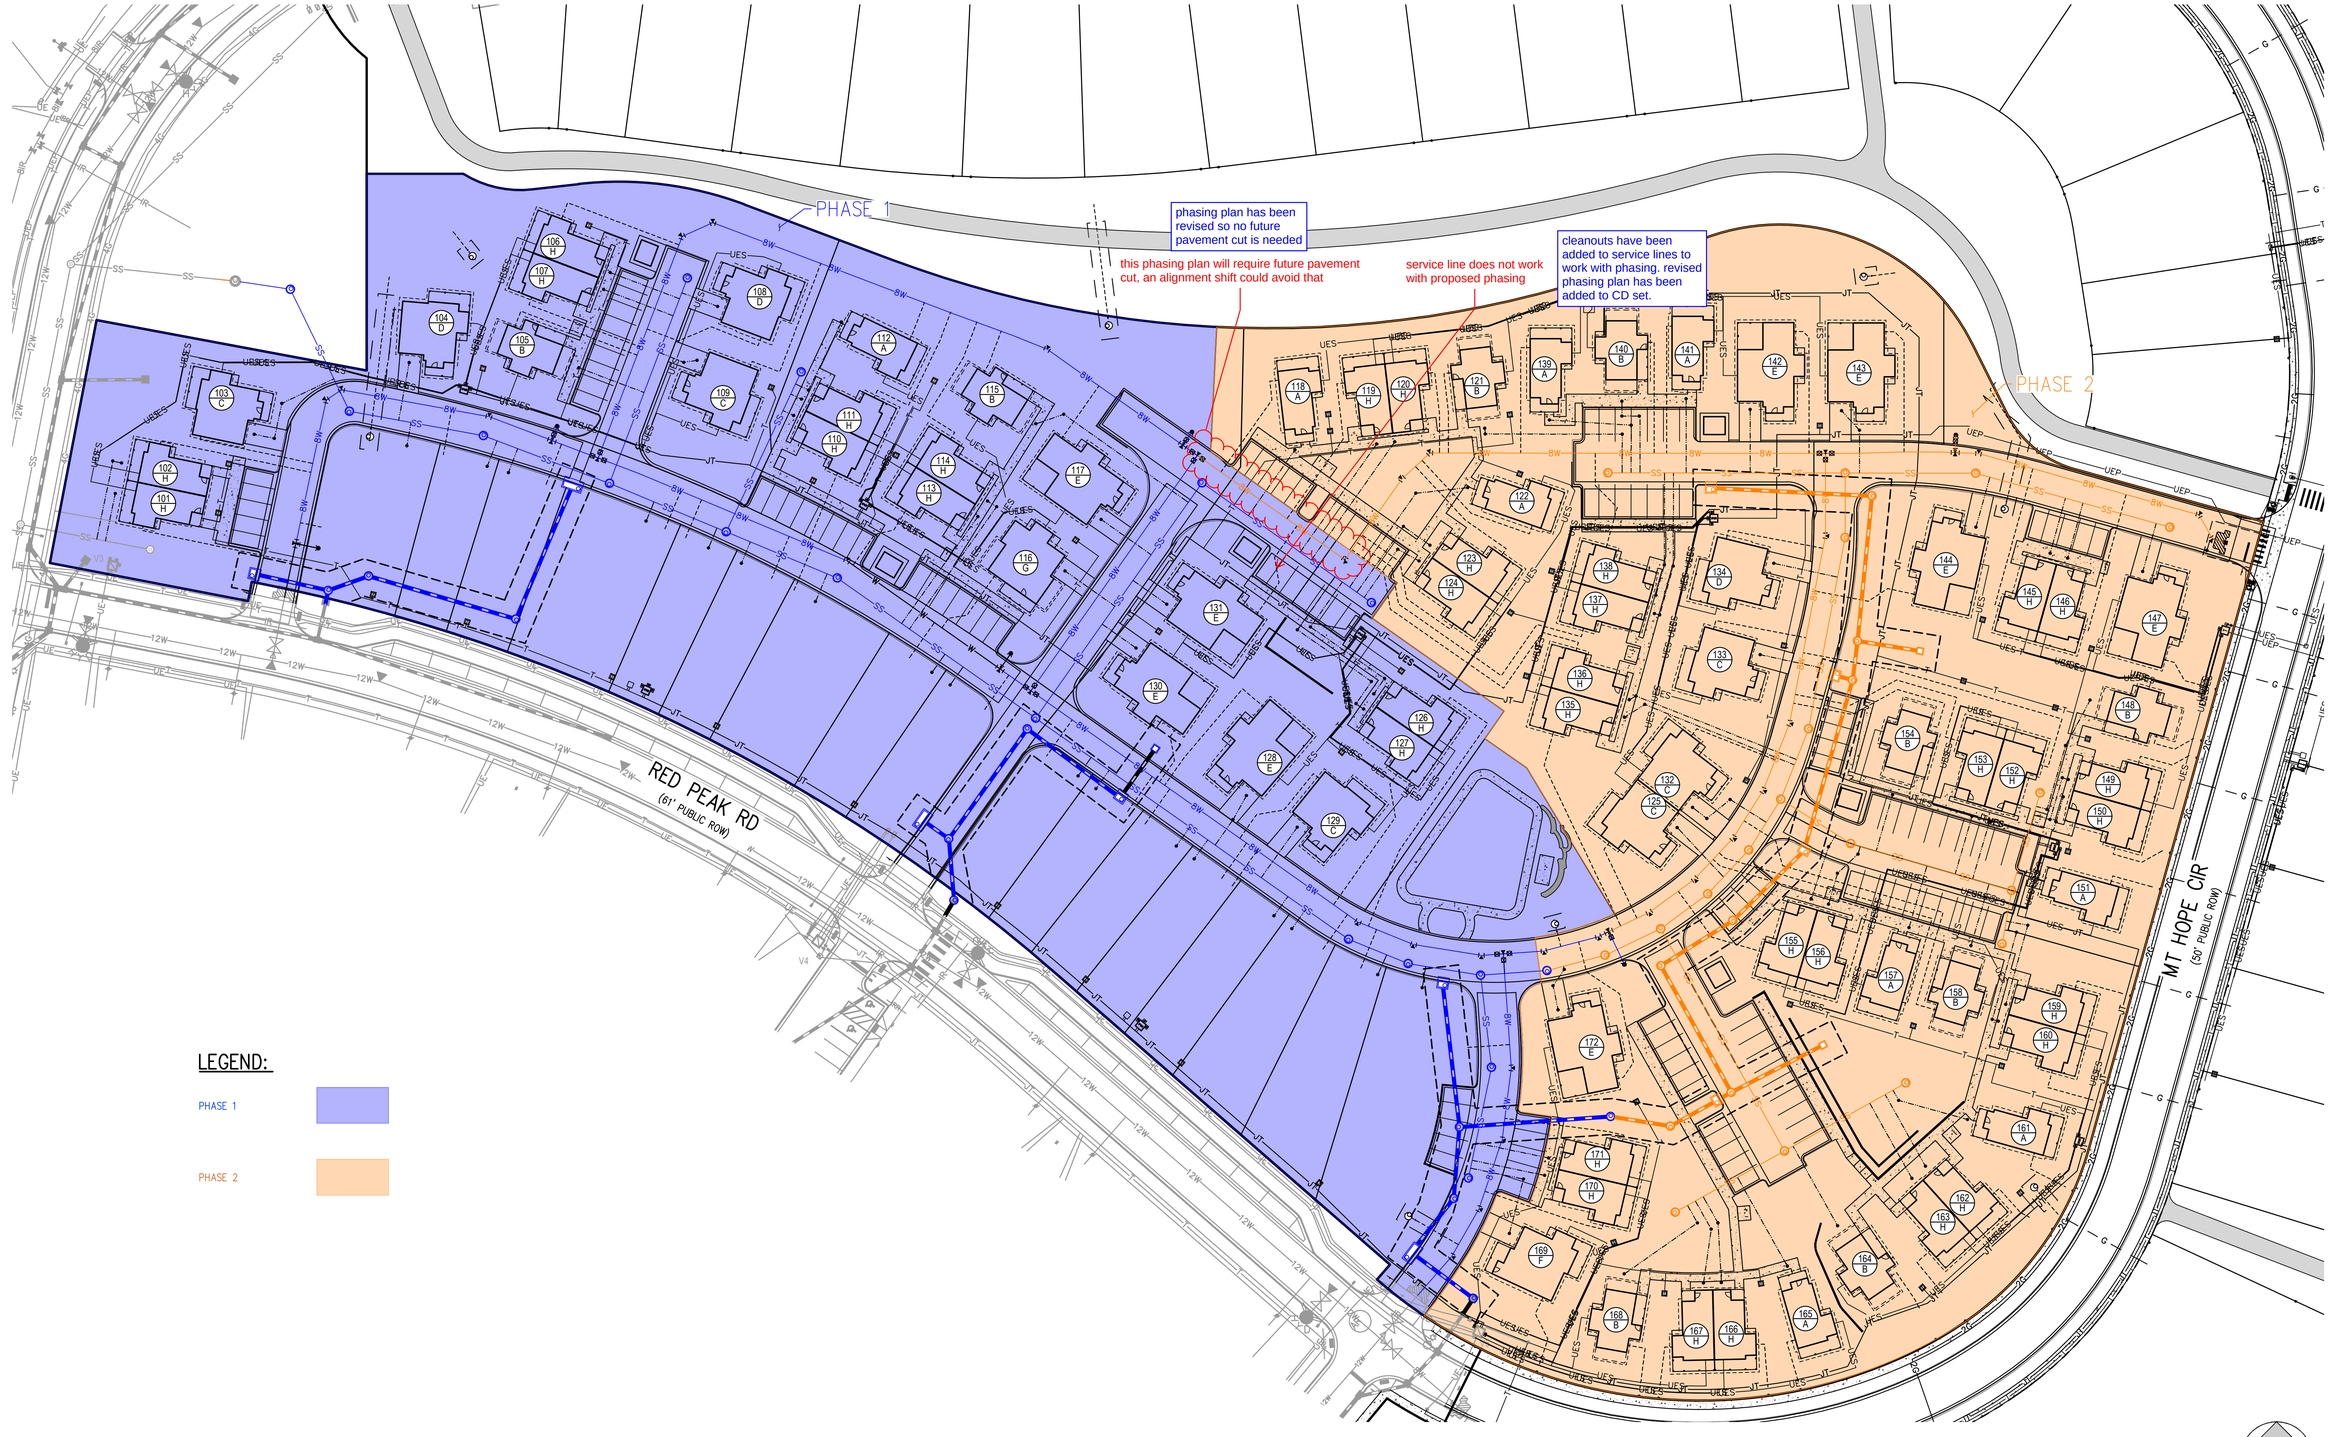

LEGEND:

PHASE 1

PHASE 2

HARRIS KOCHER SMITH
1120 Lincoln Street, Suite 1000
Denver, Colorado 80203
P: 303.623.6300 F: 303.623.6311
HarrisKocherSmith.com

PHASING EXHIBIT

SCALE: 1" = 40'

40 0 40 80

SCALE: 1" = 40'

File path: P:\2025\250402\ENGINEERING\EXHIBIT\PHASING EXHIBIT.DWG, Layout: PHASING EXHIBIT
By: Olivia Riley, Date: Friday, August 29, 2025 - 3:27pm, Xrefs: 250402_Base pt2, 250402_Pages\Page_0 pt1, 250402_Pages\Page_0 pt2
Plotted: FRI 08/01/25 3:27:48P By: Olivia Riley